


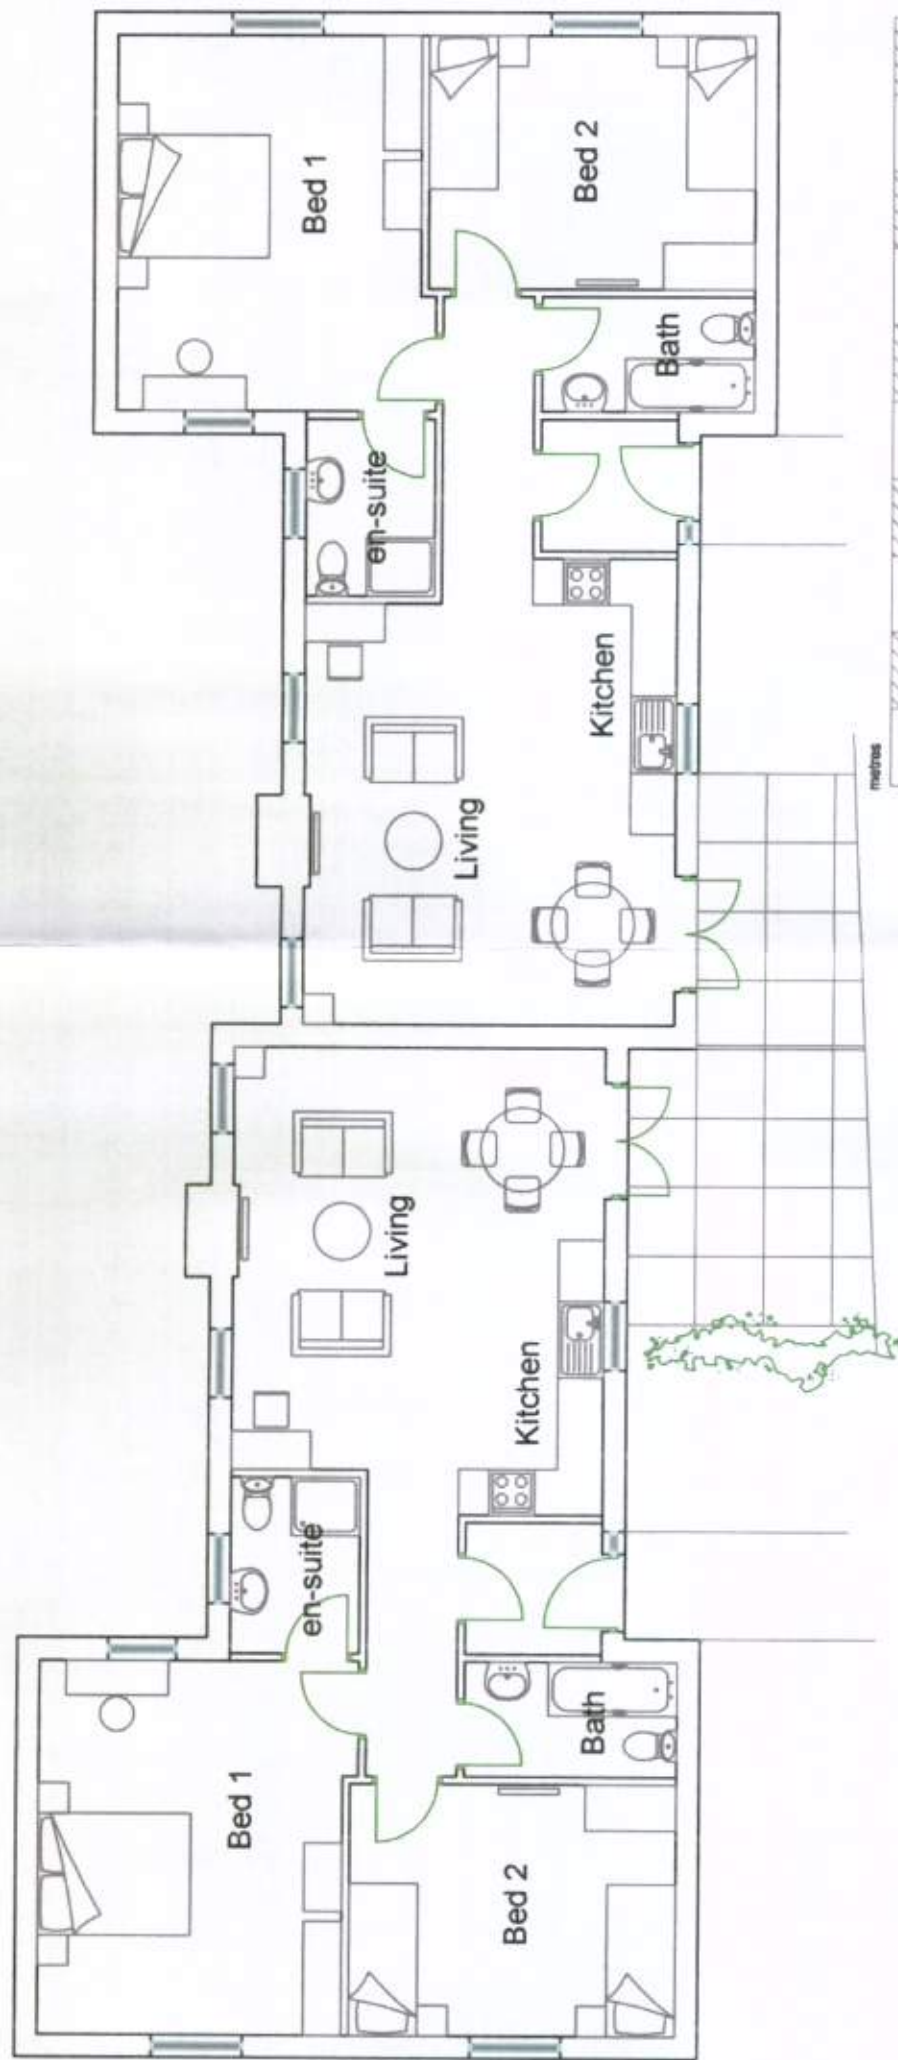

PLAN GUEST LODGES 2 & 3

client Mr & Mrs Thomson	drawing Plan Guest Lodge 2 & 3	drawing no A911/06		rev A
project Priory Farm Cottage, Arundel		drawn ash	date October 2011	scale 1:100 GAX
ANDREW BORLEY RIBA 10 Castle Gardens Arundel BN18 9AX		tel: 01903 884727 mob: 0787 6032413		

rev.	date	description	checked

rev.	date	description	checked

THE CONTRACTOR SHALL CHECK ALL DIMENSIONS ON SITE. NO DIMENSIONS TO BE SCALE FROM THIS DRAWING.
NO PART OF THIS DRAWING IS TO BE COPIED OR REPRODUCED WITHOUT THE PRIOR CONSENT OF THE ARCHITECT.
IT IS THE CONTRACTOR'S RESPONSIBILITY TO ENSURE COMPLIANCE WITH THE BUILDING REGULATIONS.
ALL RIGHTS RESERVED IN CHAPTER 11 OF THE COPYRIGHT, DESIGN AND PATENTS ACT 1988 HAVE GENERALLY BEEN ASSERTED.