




PLAN GUEST LODGES 6 & 7

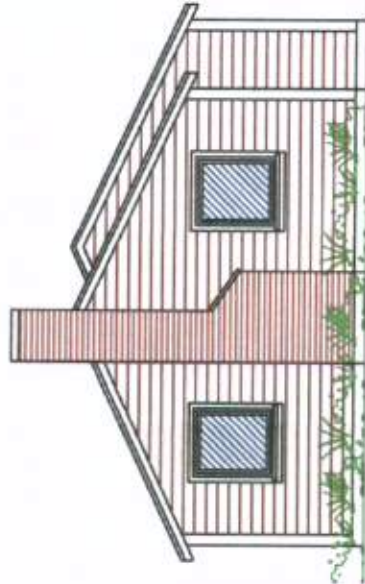

WEST ELEVATION

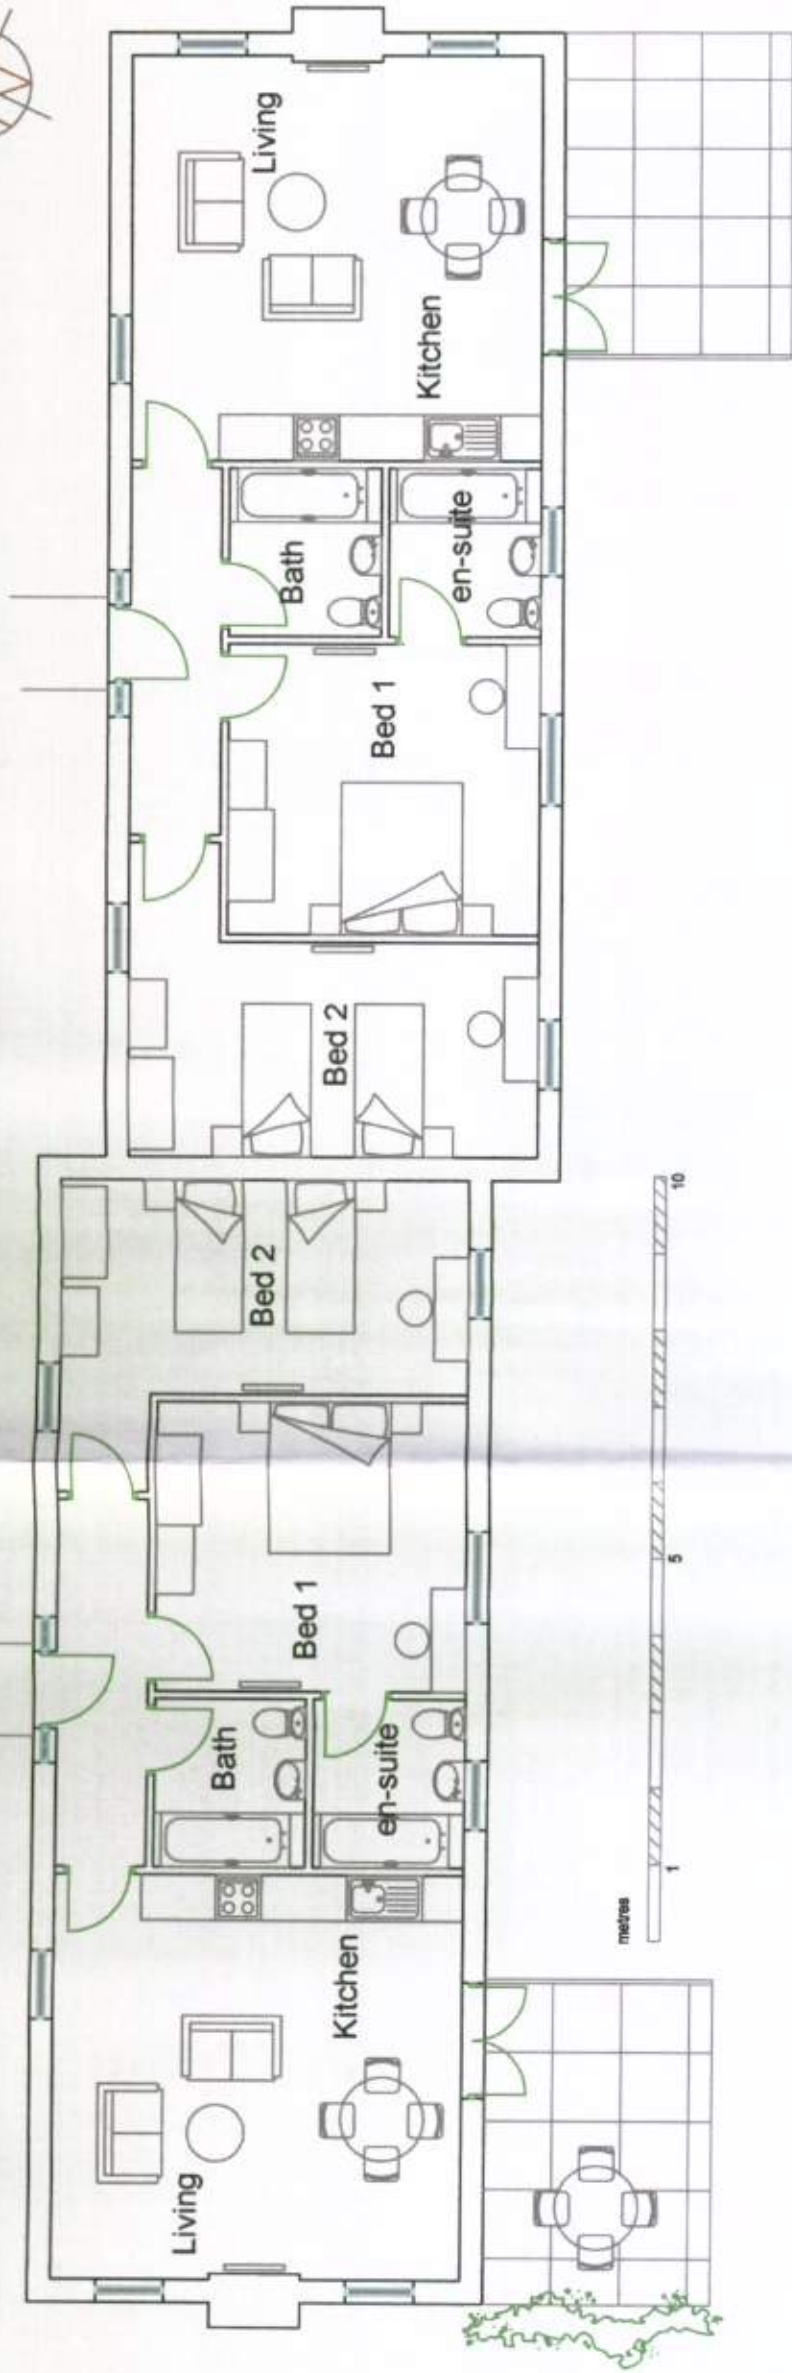

NORTH ELEVATION

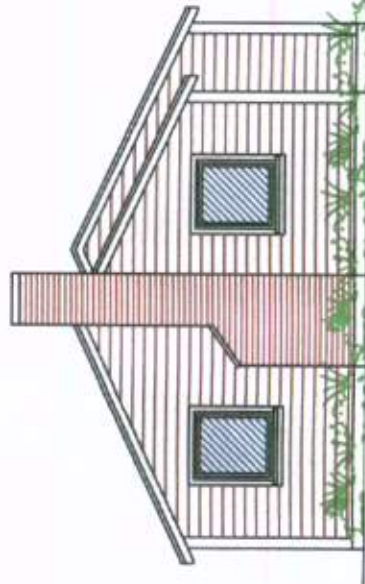

EAST ELEVATION



SOUTH ELEVATION

© THE CONTRACTOR SHOULD CHECK ALL DIMENSIONS ON SITE. NO DIMENSIONS TO BE SCALED FROM THIS DRAWING.
NO PART OF THIS DRAWING IS TO BE COPIED OR REPRODUCED WITHOUT THE PRIOR CONSENT OF THE ARCHITECT.
IT IS THE CONTRACTOR'S RESPONSIBILITY TO ENSURE COMPLIANCE WITH THE BUILDING REGULATIONS.
ALL RIGHTS RESERVED IN CHARTER IN OF THE COPYRIGHT, DESIGN AND PATENTS ACT 1988 HAVE GENERALLY BEEN ASSIGNED.

REV.	DATE	REVISION	CHG.	CHKD.
1	01/10/10	ASB		
2	01/10/10	ASB		
CLIENT	DESIGNER	DATE	SCALE	REV
Mr & Mrs Thomson	Mr & Mrs Thomson	01/10/10	1:100 @ A3	A
Project	Plan & Elevations	Guest Lodges 6 & 7		
Address	10 Castle Gardens	Arundel		
Postcode	BN18 9AX			
Phone	01903 884 727			
Mob	0787 6032413			