



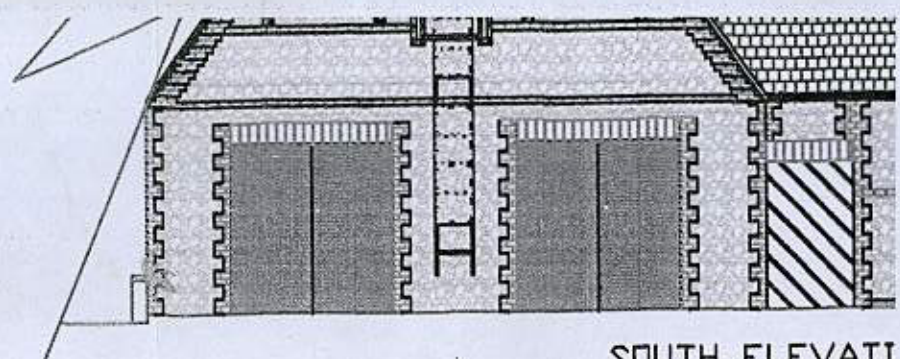

SOUTH ELEVATION
EXISTING ELEVATION

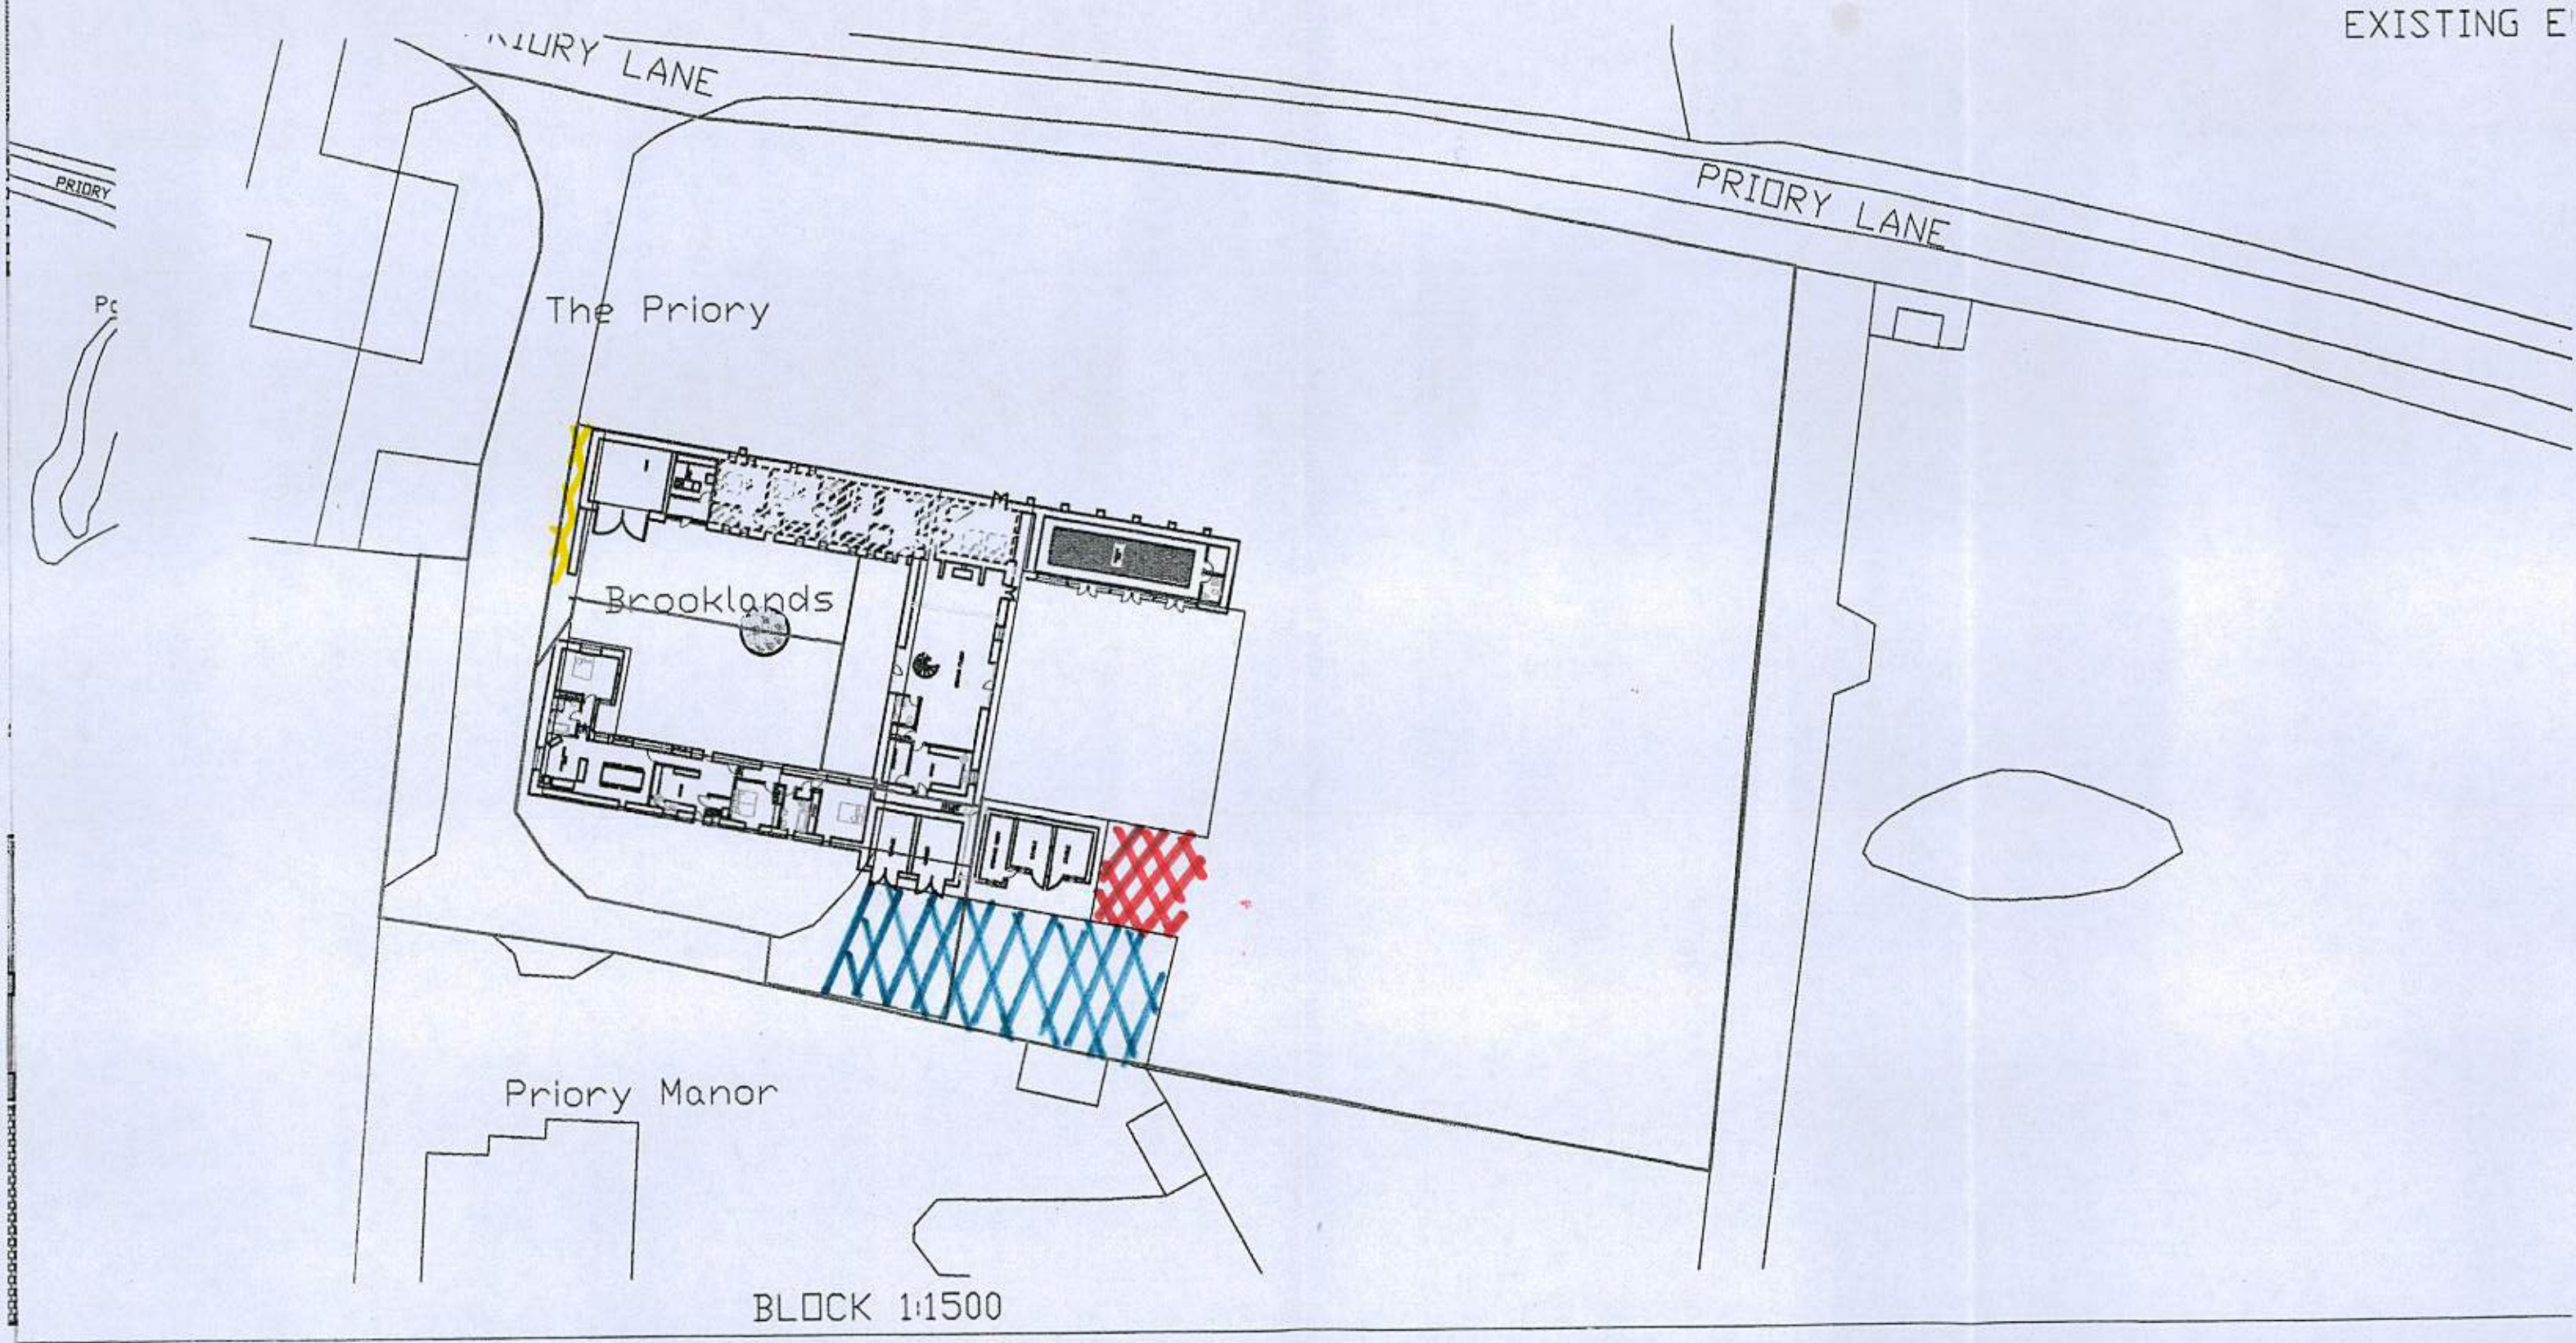

AB/107/14/PL