


18, Willow trees x 1 Ash to the rear of
Properties No. 22 to 50 - Fitzalan Rd
Arundel.

6/6/2017

← FITZALAN RD →

← ACCESS →

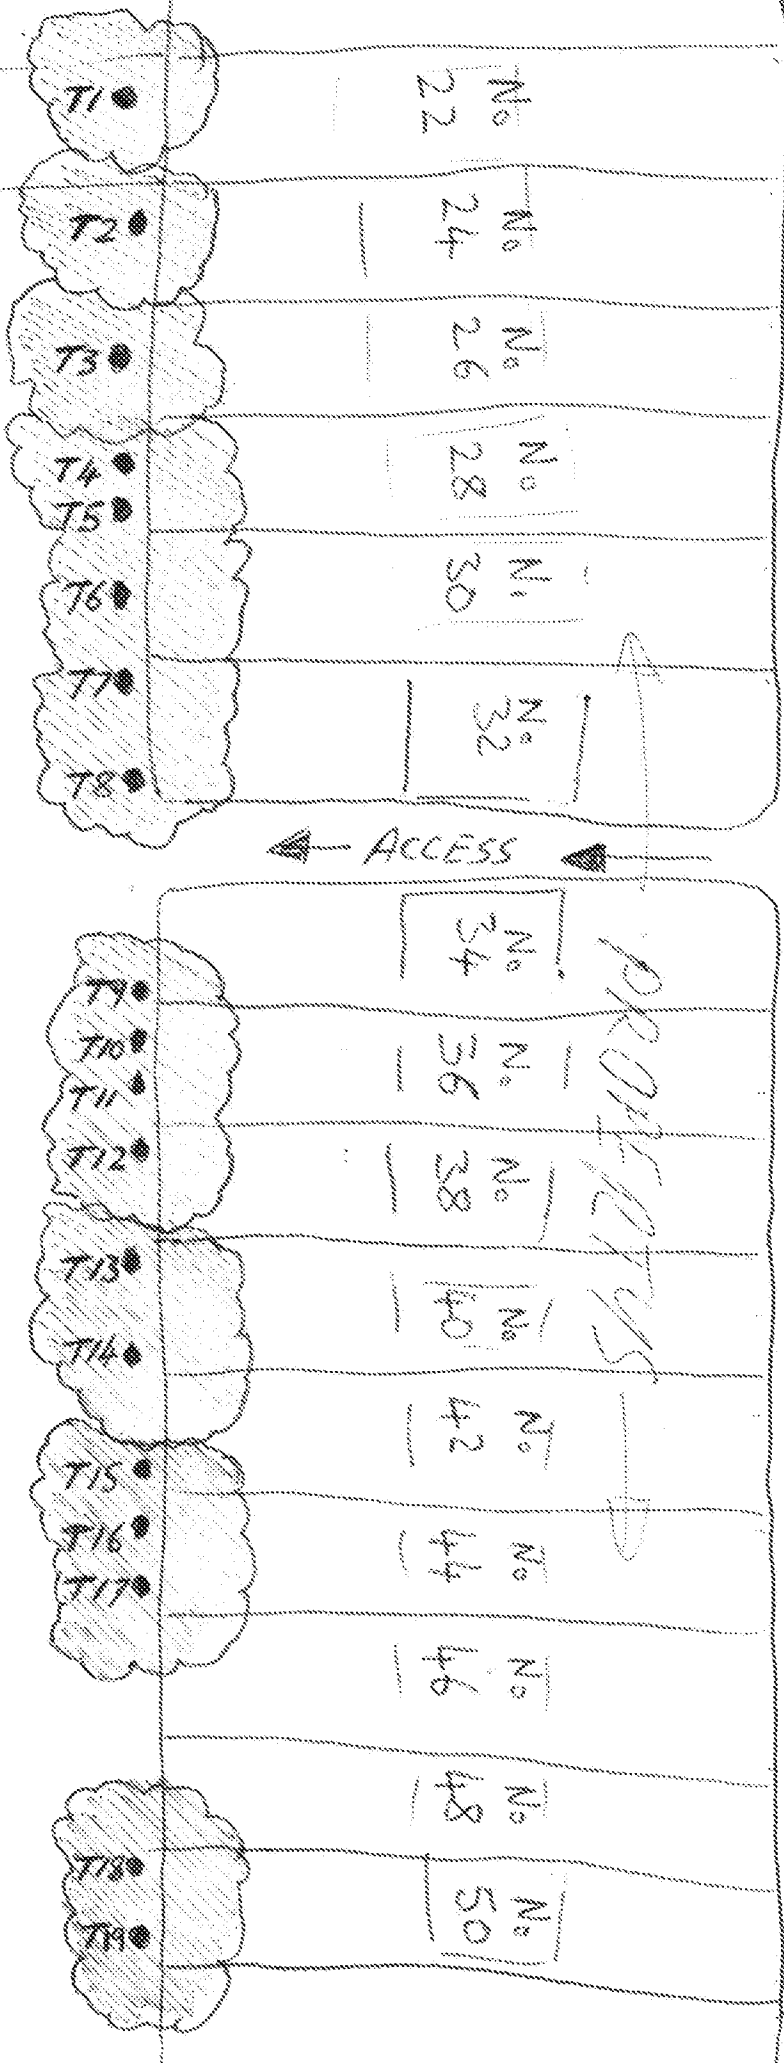

FENCE

ARUN TREE COMPANY
MR J. GENTLEY N.D. A.D.

28 CHOLLER COTTAGE

BARNHAM LANE

WALBERTON ARUNDEL

PHASED NATIVE TREES

TEL: 01243 555452

(NOT TO SCALE)

RIVER ARUN