
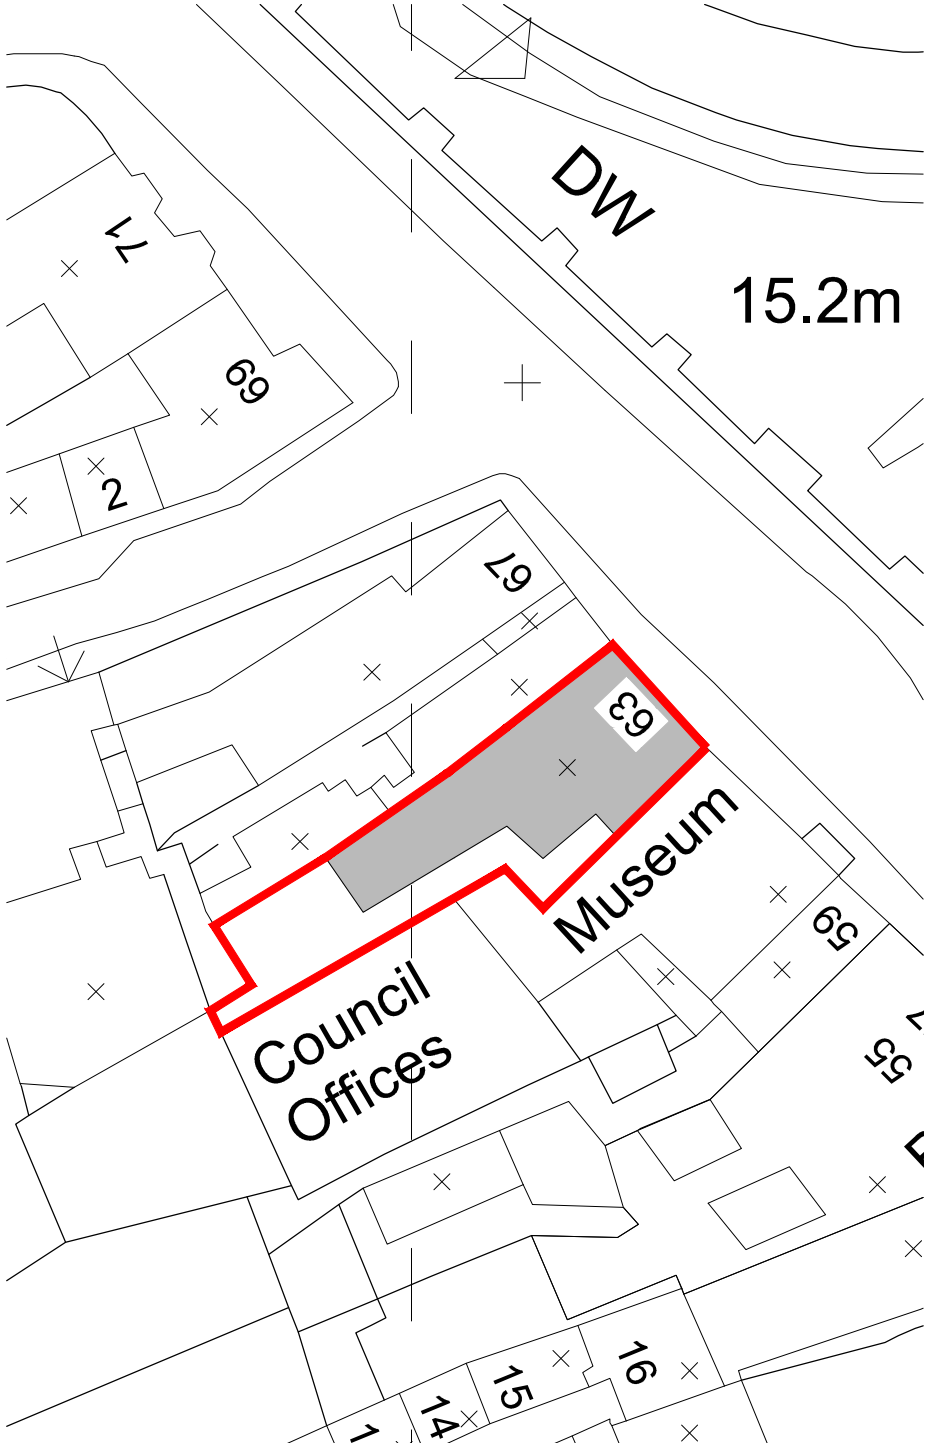


This drawing has been prepared for the purpose of gaining planning permission only and does not purport to be a working or contractual drawing and should not be used for any building or contractual purposes. This drawing has been prepared based on survey drawings and information prepared by others. All dimensions and levels on all drawings must be checked and verified on site before commencement of works

© VICTORIA HOLLAND ARCHITECTURE LTD 2020

GENERAL NOTES

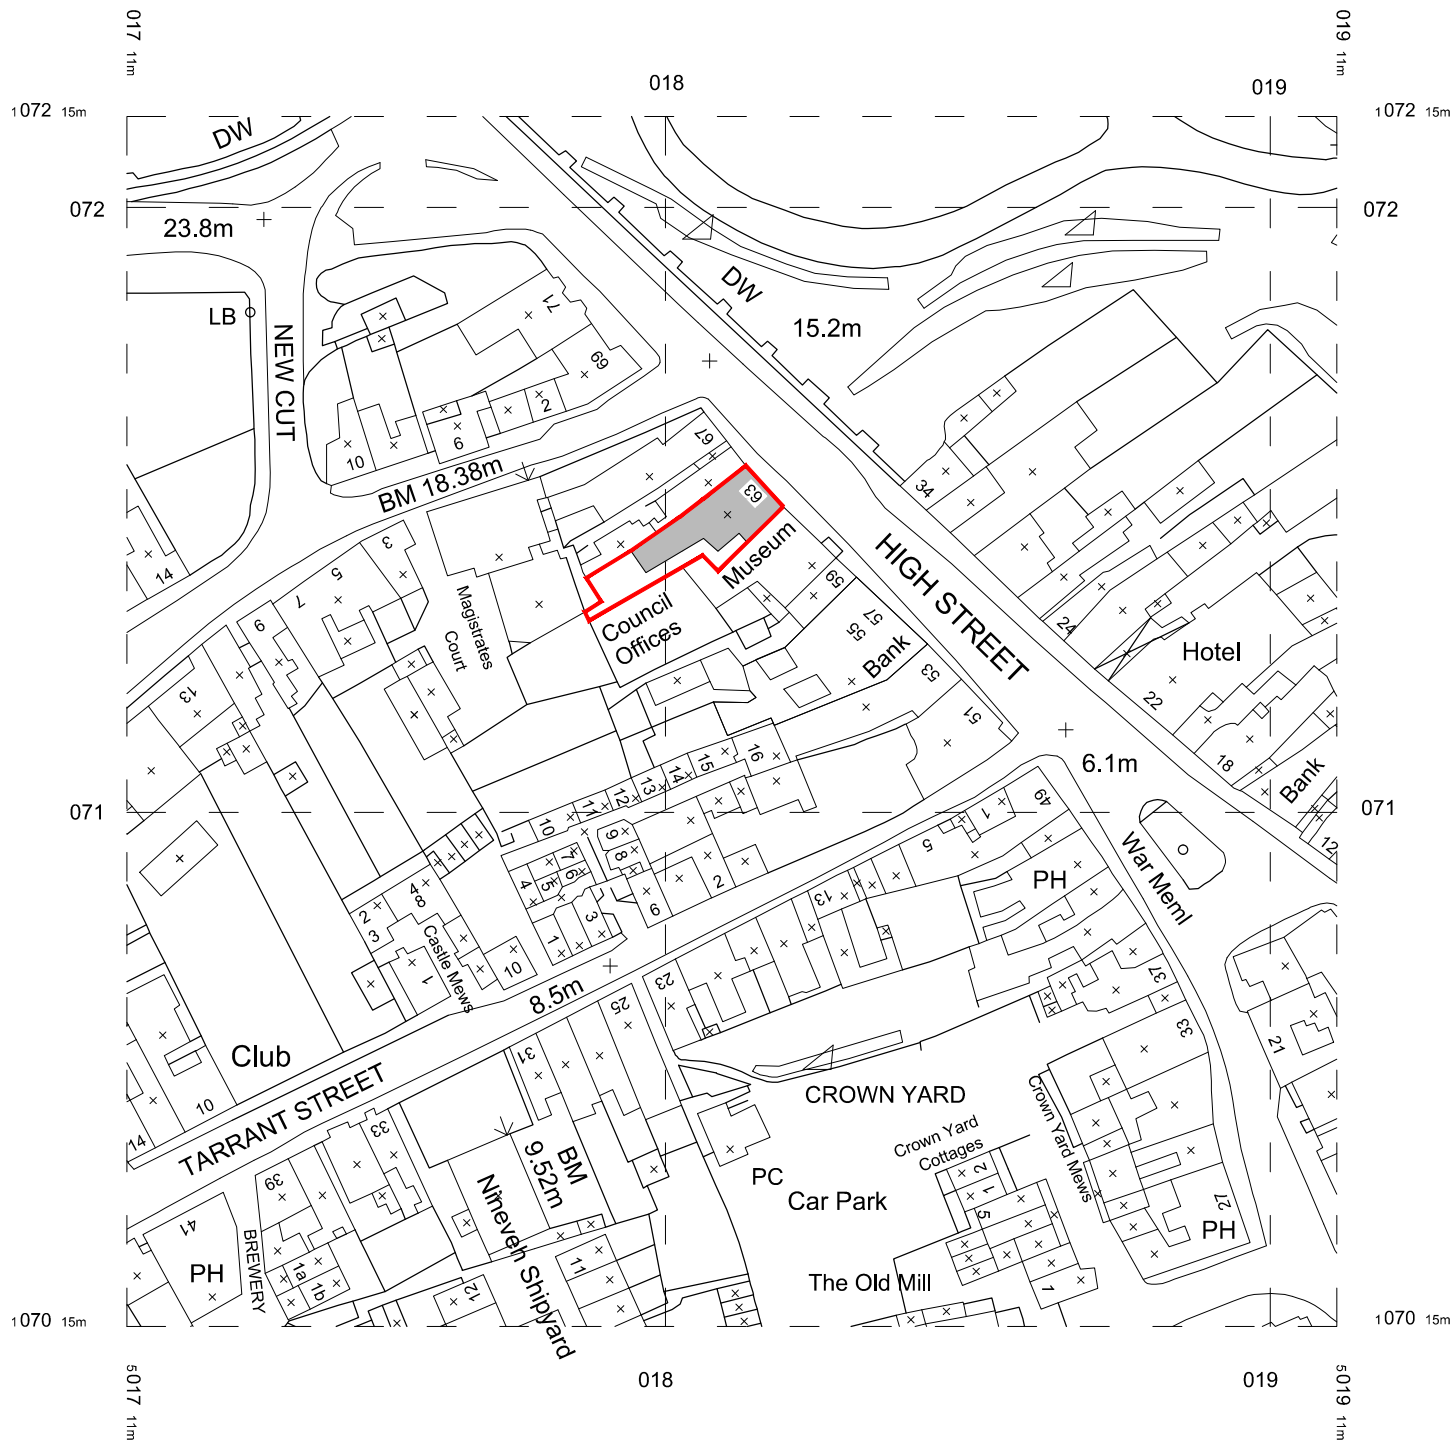

NO. 63 THE HIGH ST
ARUNDEL
BN18 9AJ
- PLANNING -

LOCATION PLAN

DATE: SEPTEMBER 2020
SCALE: 1:1250 / 1:500 @ A3
JOB No: 1092
DRWG No: 100 Rev.



Victoria Holland RIBA
71 Peppering High Barn · Burpham
Arundel · West Sussex · BN18 9RN
Tel 01903 882923