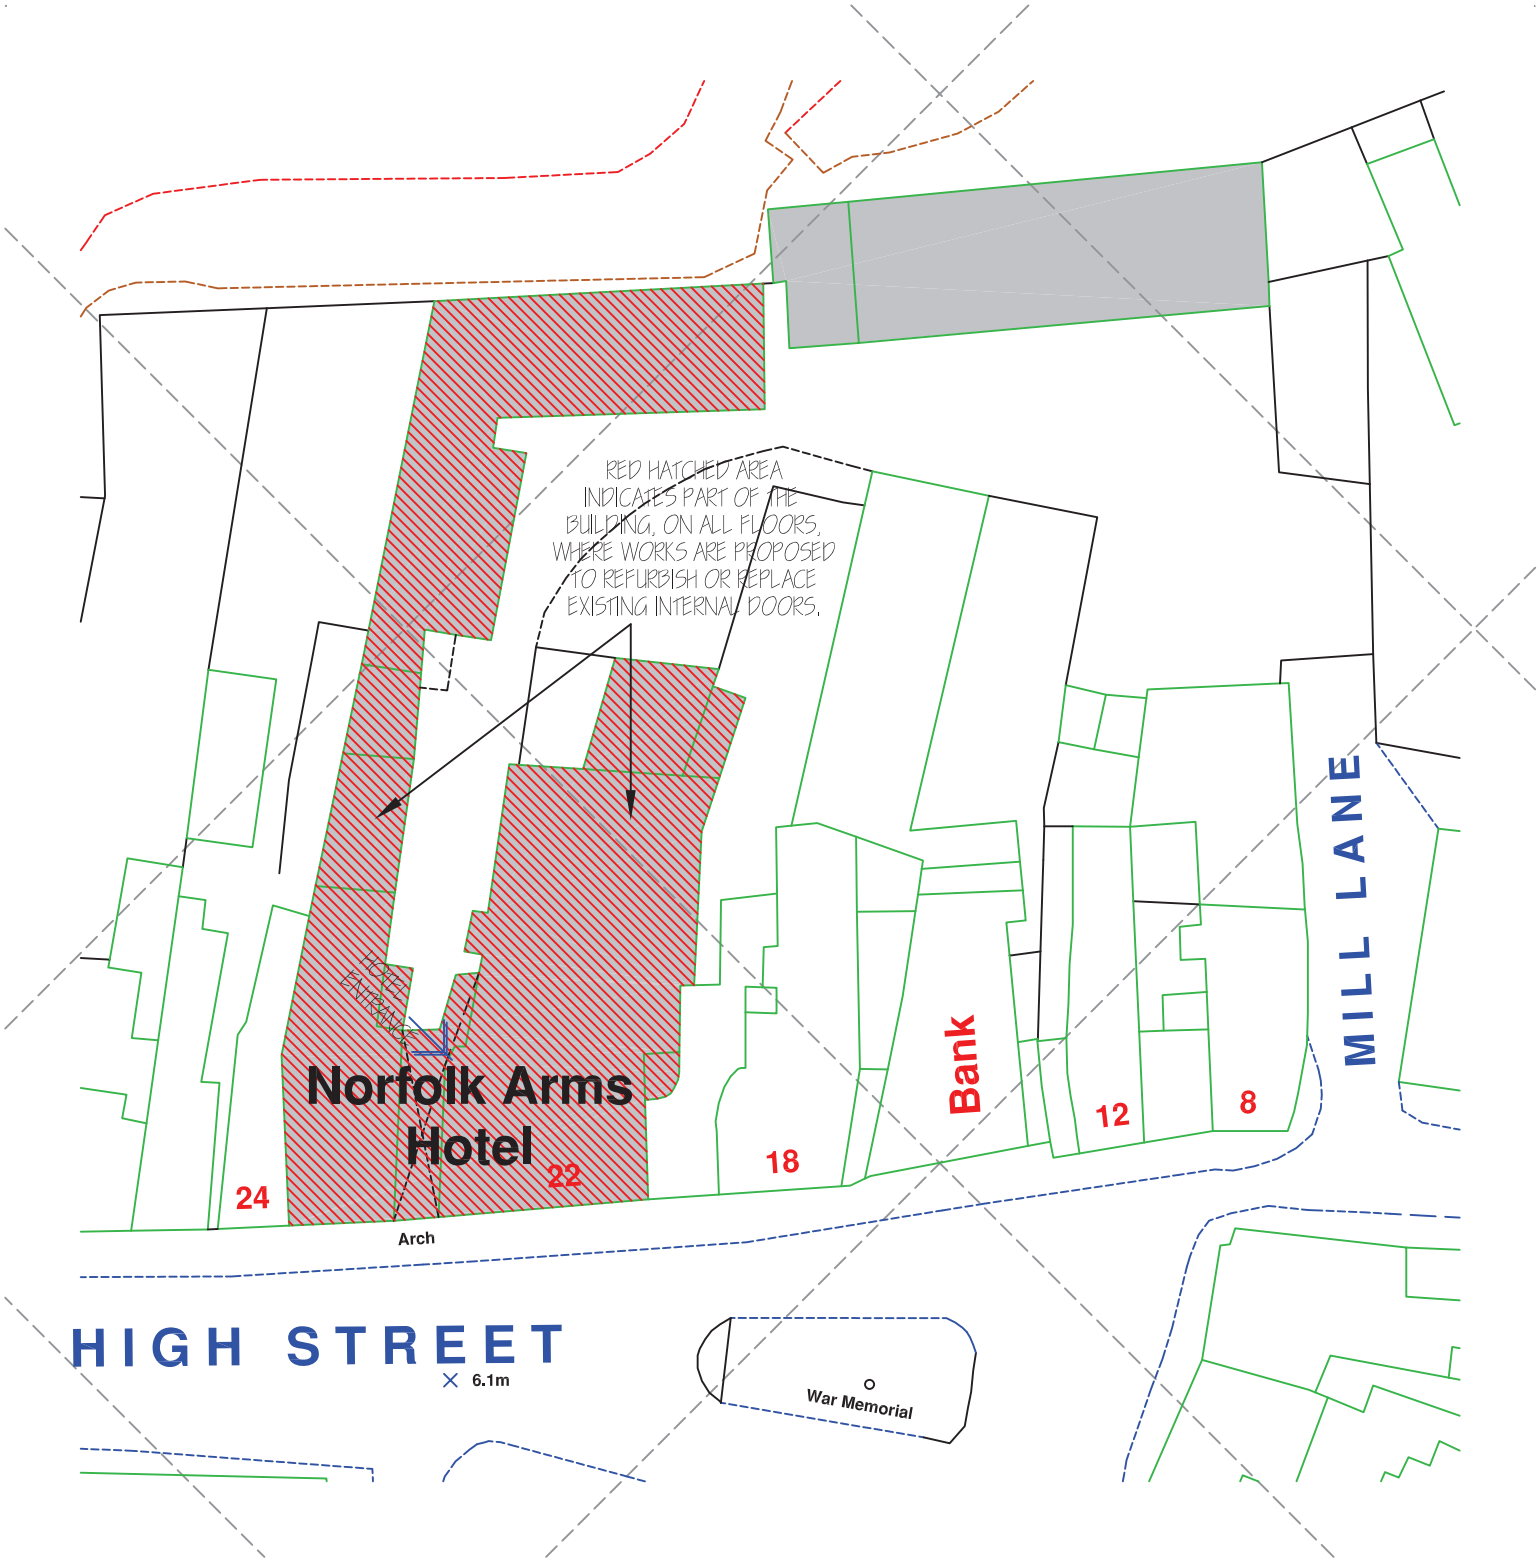


BLOCK PLAN
1:500 @ A4

REVISION/DATE:

PROPOSED WORKS to INTERNAL DOORS,
THE NORFOLK ARMS HOTEL, 22 HIGH STREET,
ARUNDEL, WEST SUSSEX.
for
Akkeron Hotels Ltd.

JOB TITLE:

a.e. chubb ltd.
architectural services
106 Laverstock Road, Salisbury, Wiltshire. SP1.2SA
tel: 01722 323942 fax: 01722 323942
e-mail: tony.chubb@btinternet.com
company no. 4434685