


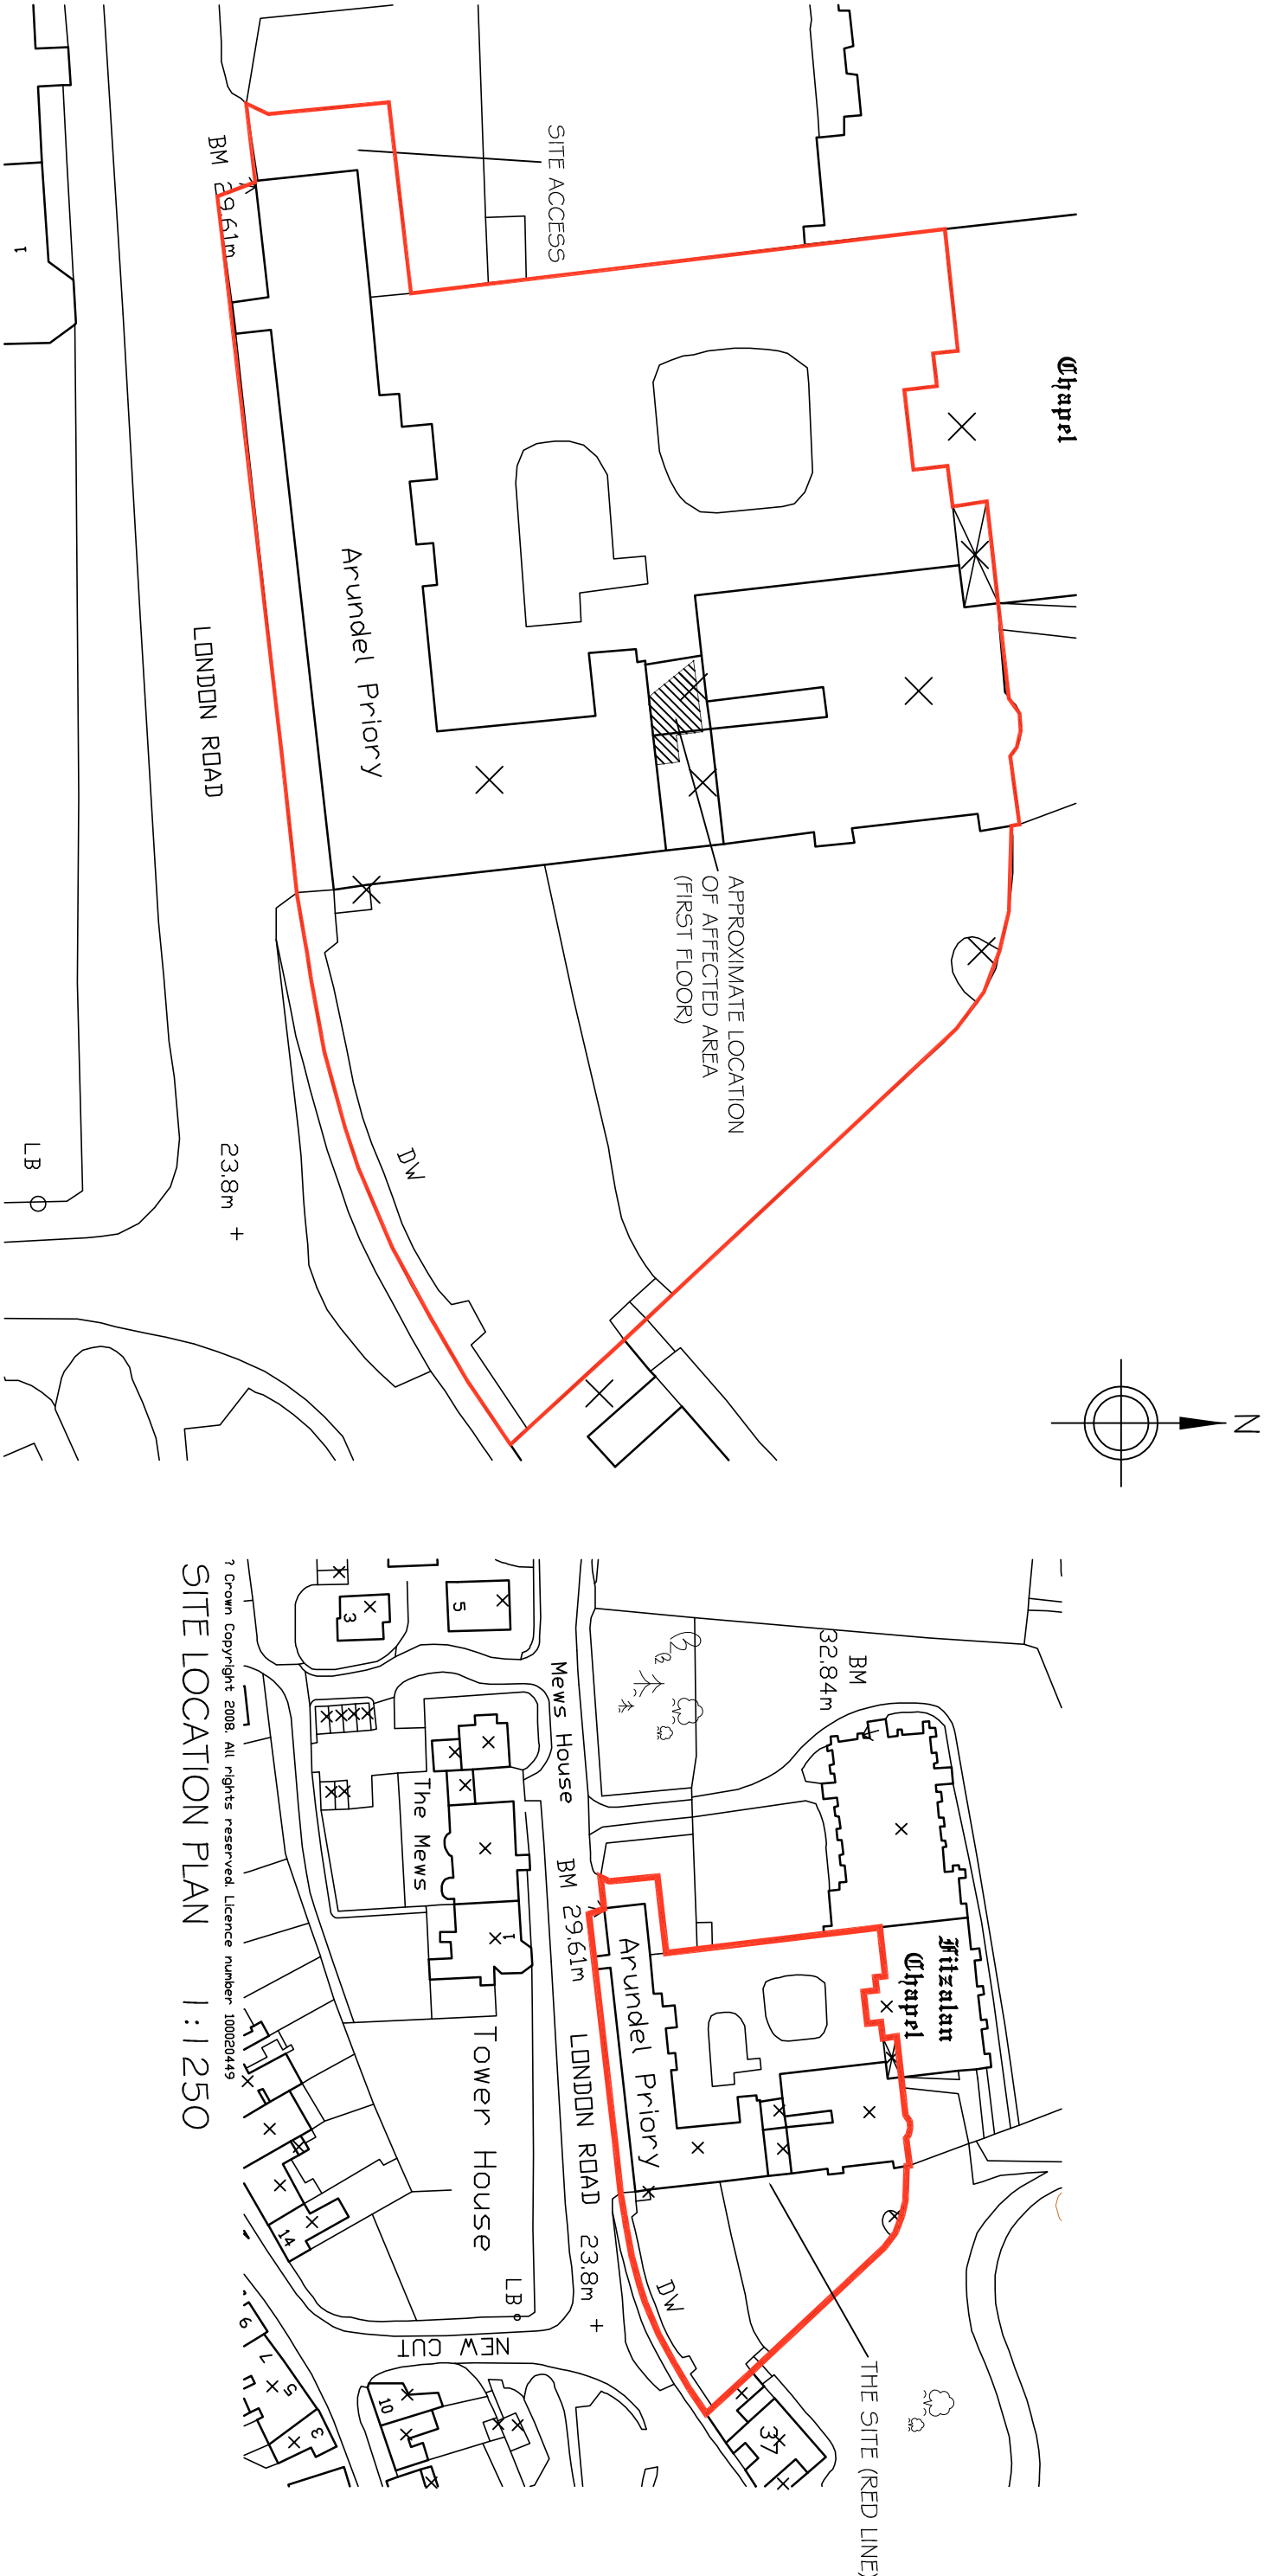

St Wilfrids Arundel Priory, London Road, Arundel

Client The Orders of St John Care Trust		Title New ensuite and altered access to Room 21		Drawing No 20306/12		Rev -	
Project and Building Consultancy		Checked by		Date		Drawing Status	
Cluttons LLP,		Drawn by		Scale		Planning	
44-46 Old Station, Brighton,		PLB		1:1250/1:500		Oct 10	
East Sussex BN1 1NH							
Tel: 01903 223960							