

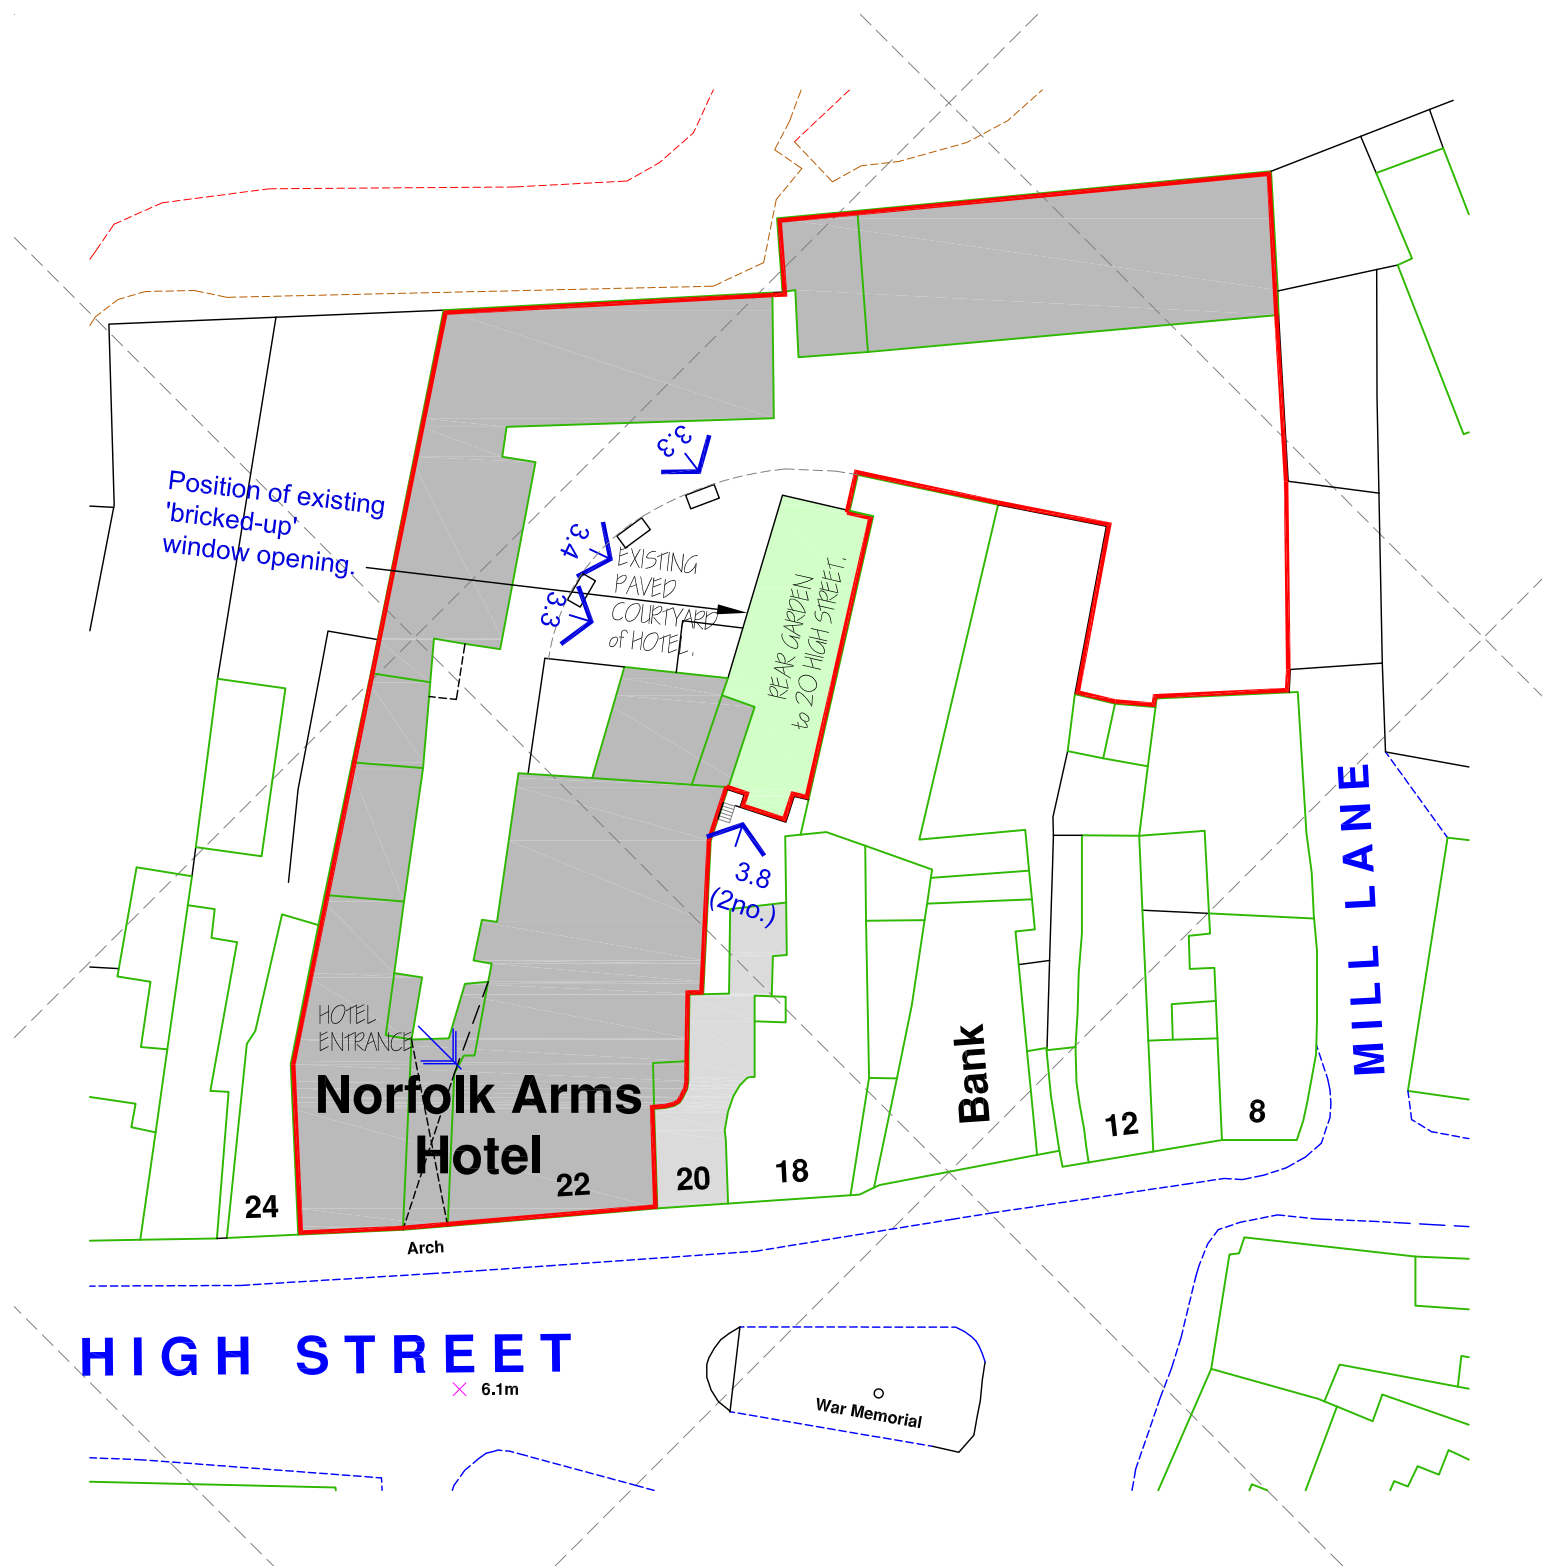


Photo / view /
paragraph number
in Design, Access &
Heritage Statement.

0 5 10 15 20
Metres



BLOCK PLAN 1:500 @ A4

REVISION/DATE:

New Access to Adjacent Garden,
at No. 20 High Street,
Arundel, West Sussex,
for
The Norfolk Arms Hotel

JOB TITLE:

a.e. chubb ltd.

architectural services

106 Laverstock Road, Salisbury, Wiltshire. SP1.2SA
tel: 01722 323942
e-mail: tony.chubb@btinternet.com
company no. 4434685