




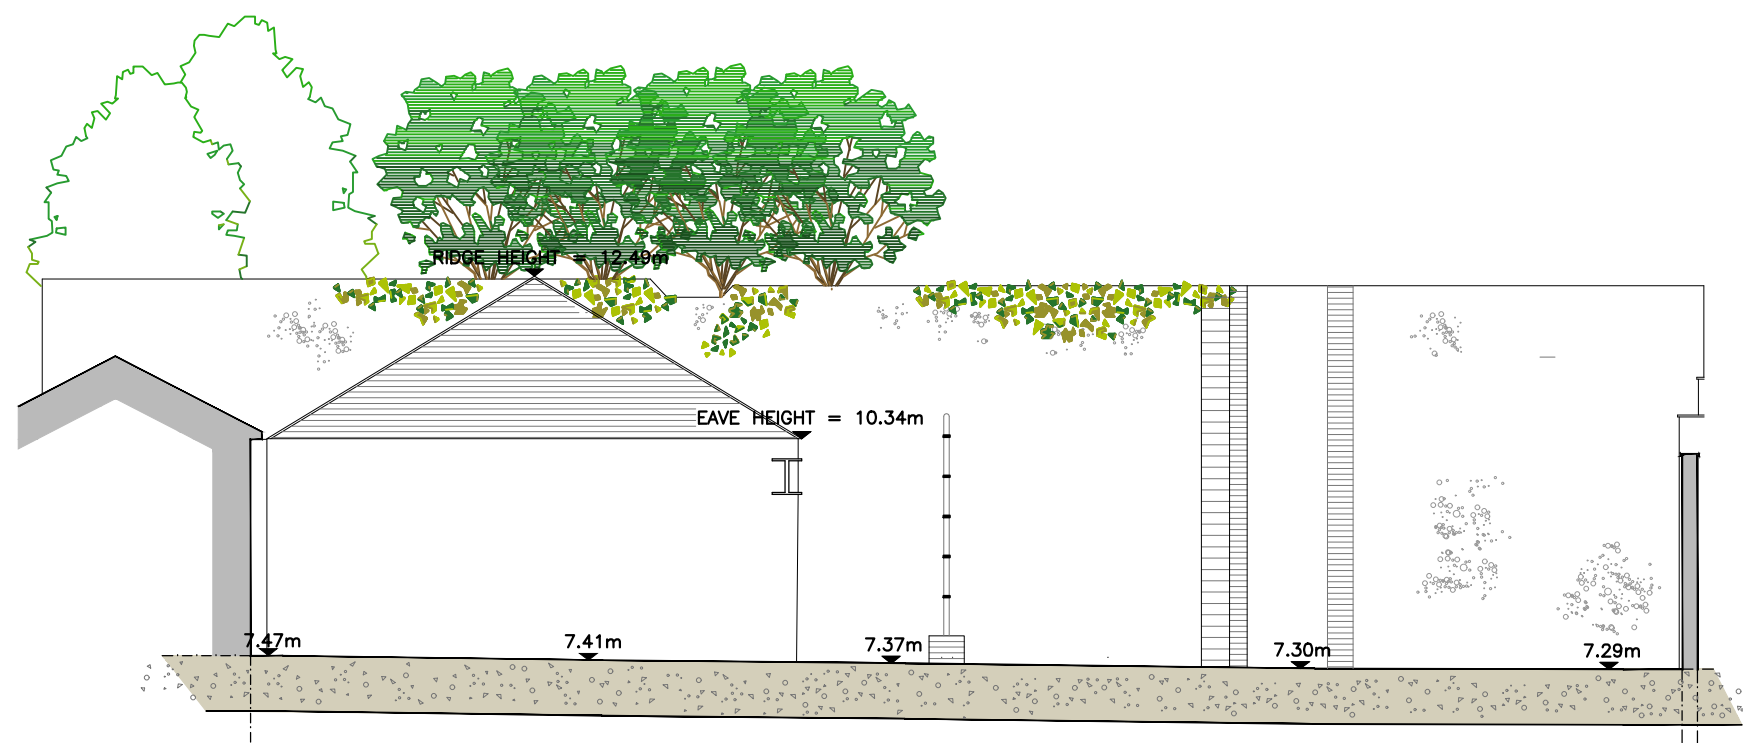


SECTION A-A (Existing) 1:100

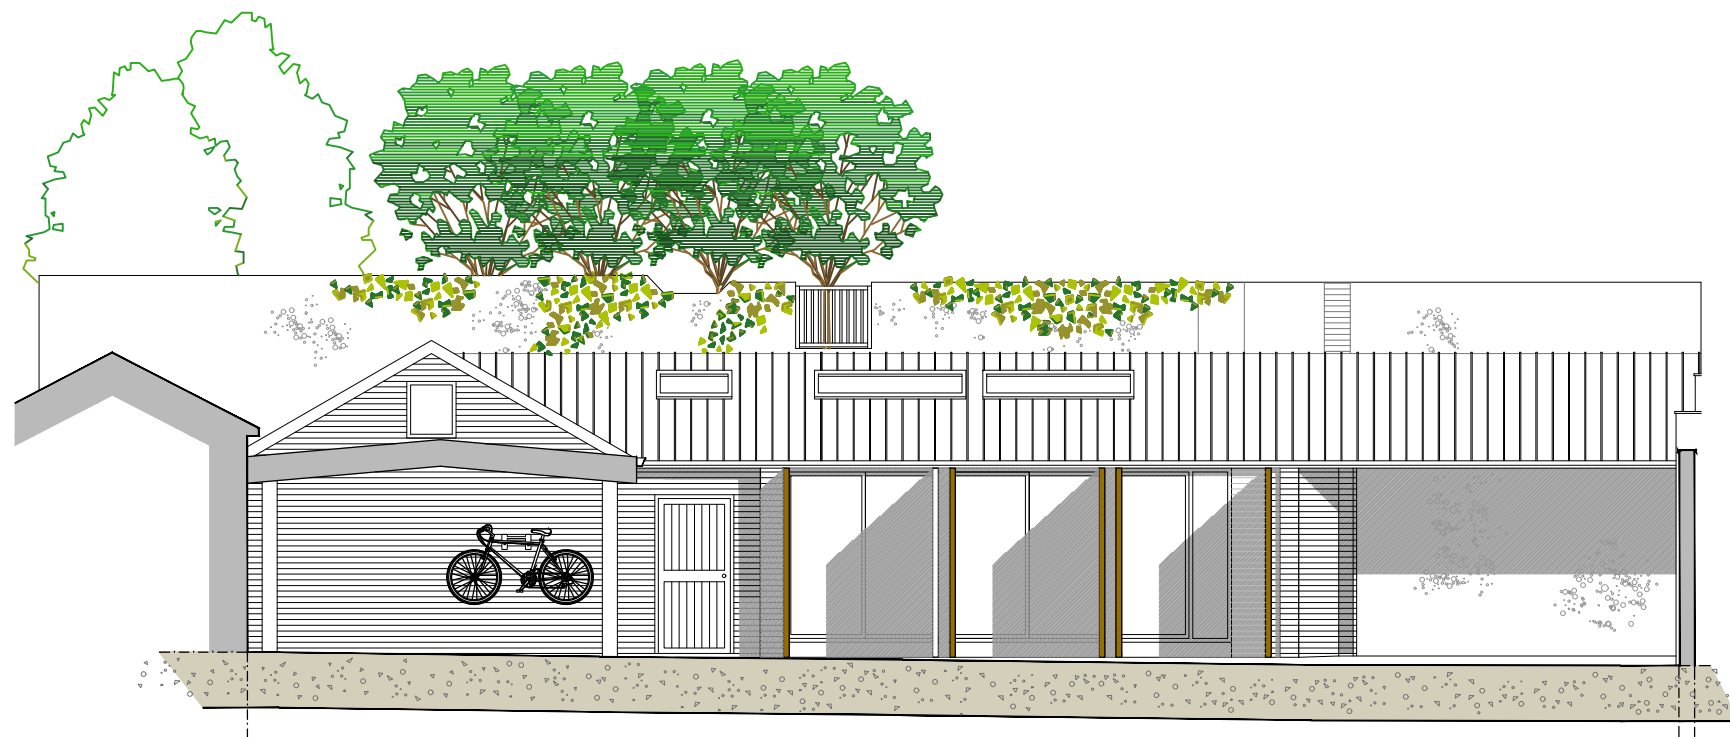

SECTION A-A (Proposed) 1:100

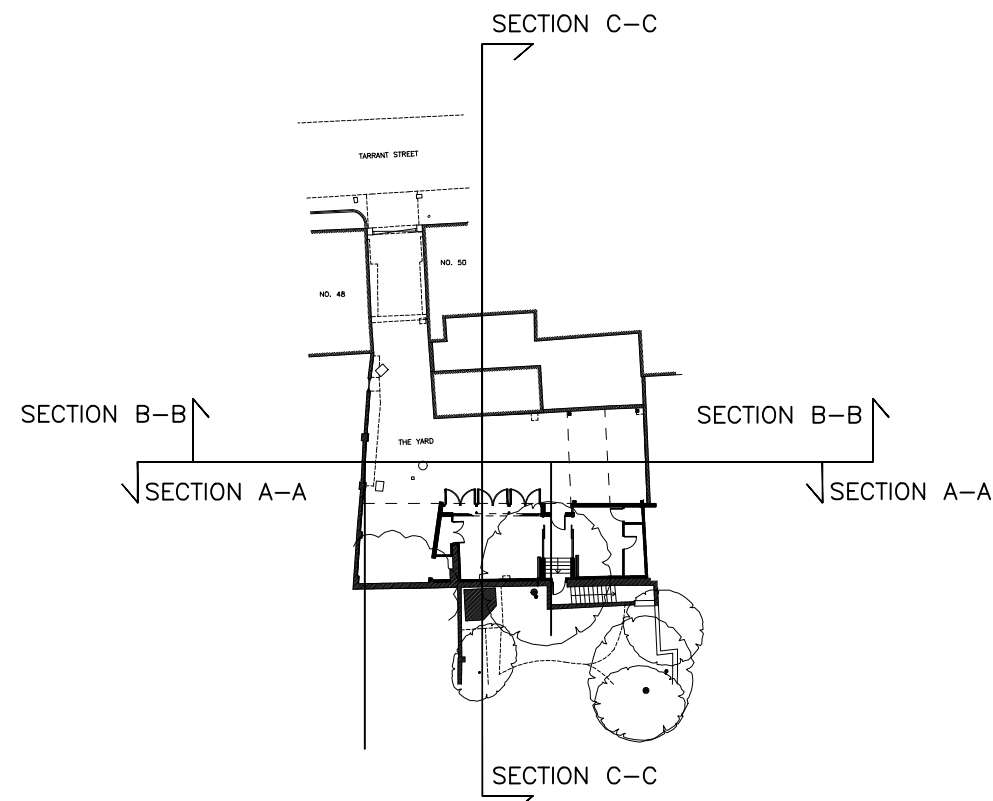


SECTION KEY (NOT TO SCALE)

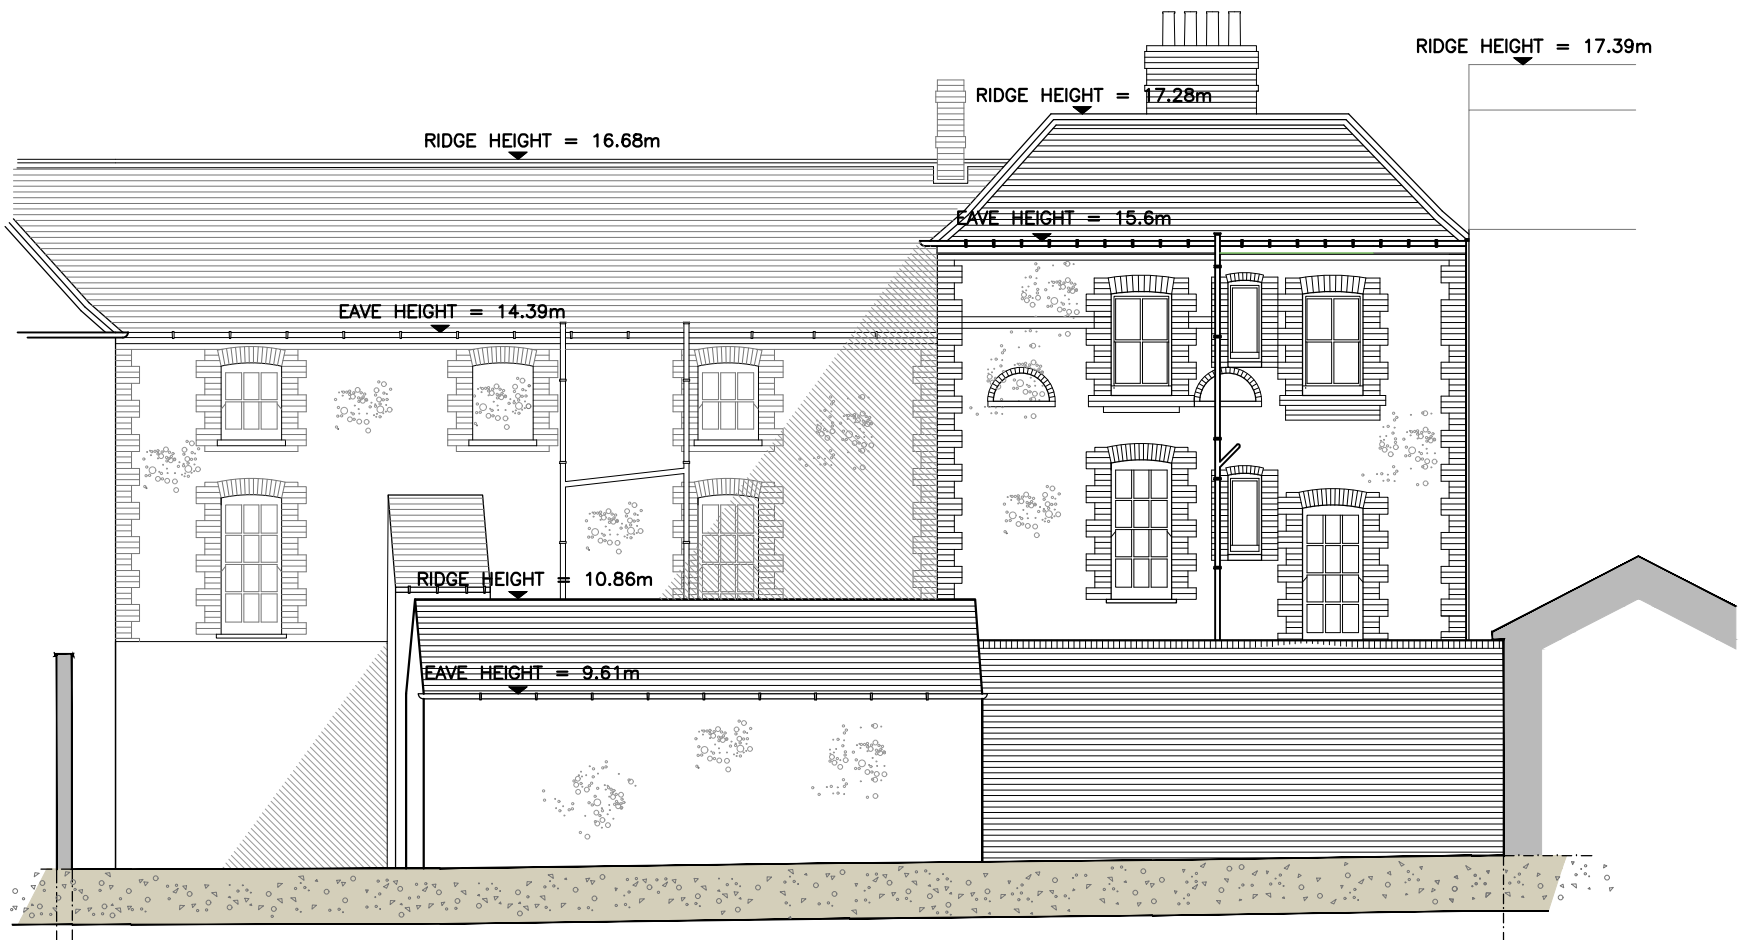

SECTION B-B (Existing) 1:100



SECTION B-B (Proposed) 1:100

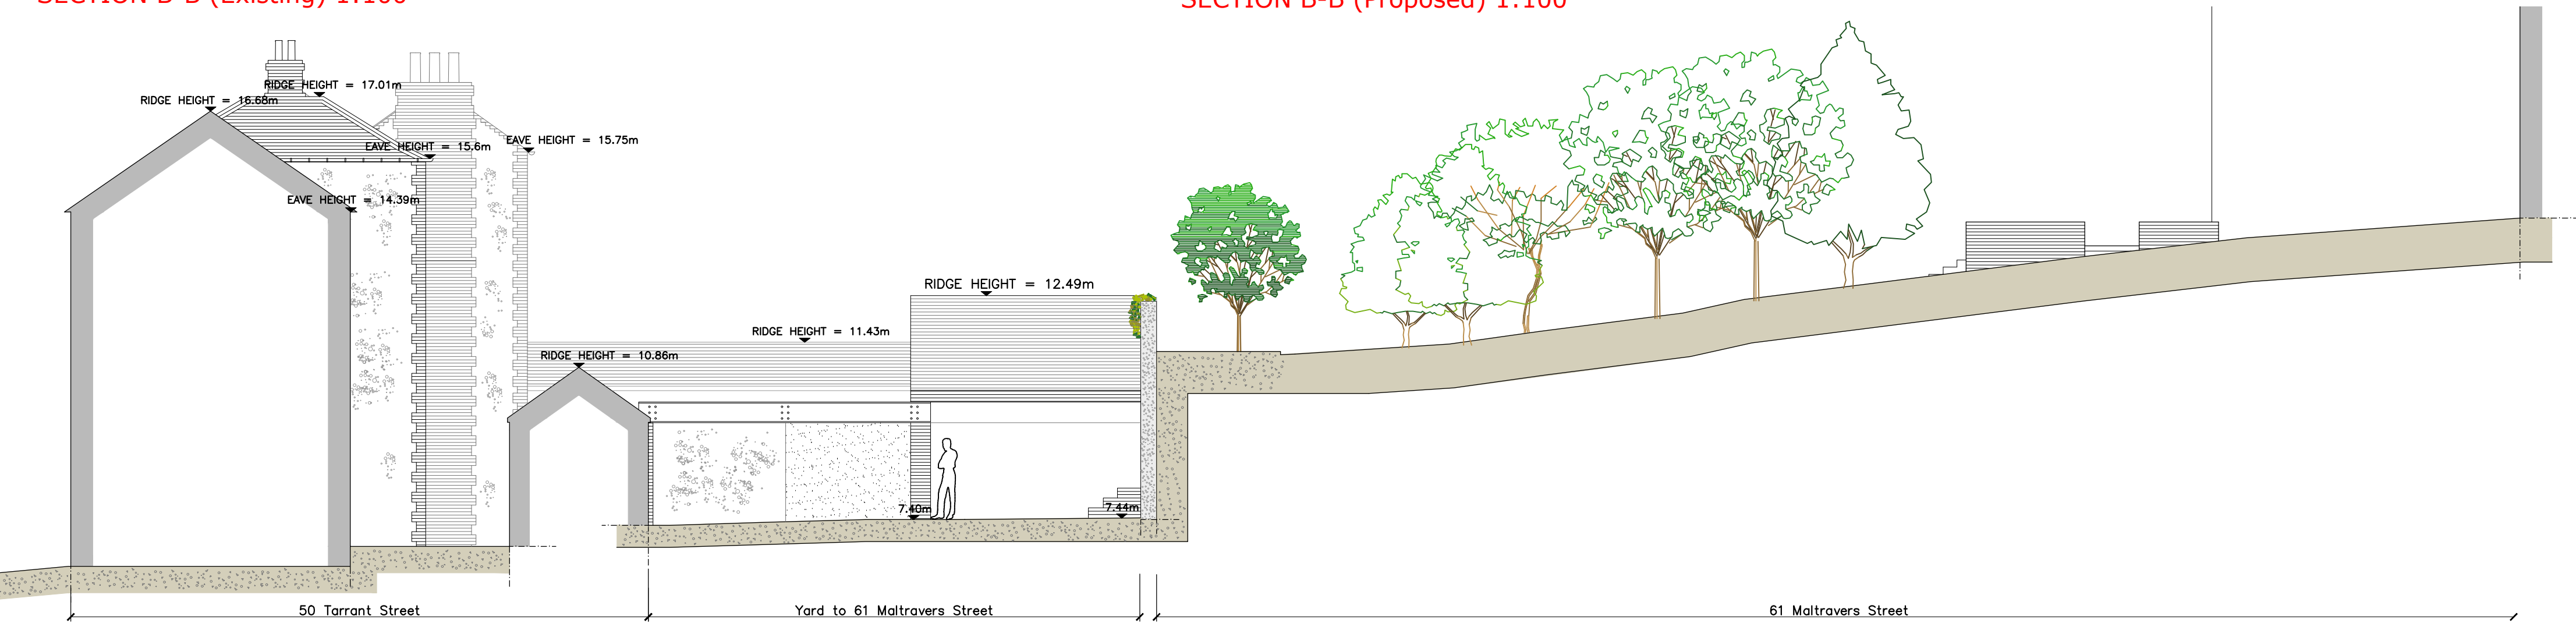

SECTION C-C (Existing) 1:100




SECTION C-C (Proposed) 1:100

NOTES:
Dimensions to be checked on site before commencing work. Any discrepancies shall be reported to the architect immediately.
Do not scale from these drawings except for planning purposes.
Use figured dimensions only.
Where applicable this drawing is to be read in conjunction with other consultants' drawings.
All drawings to be read in conjunction with specification and all other drawings including structural engineer and mechanical and electrical drawings / specification



Location Plan 1:1250 (@A1)
Ordnance Survey, (c) Crown Copyright 2017.
All rights reserved. Licence number 100022432

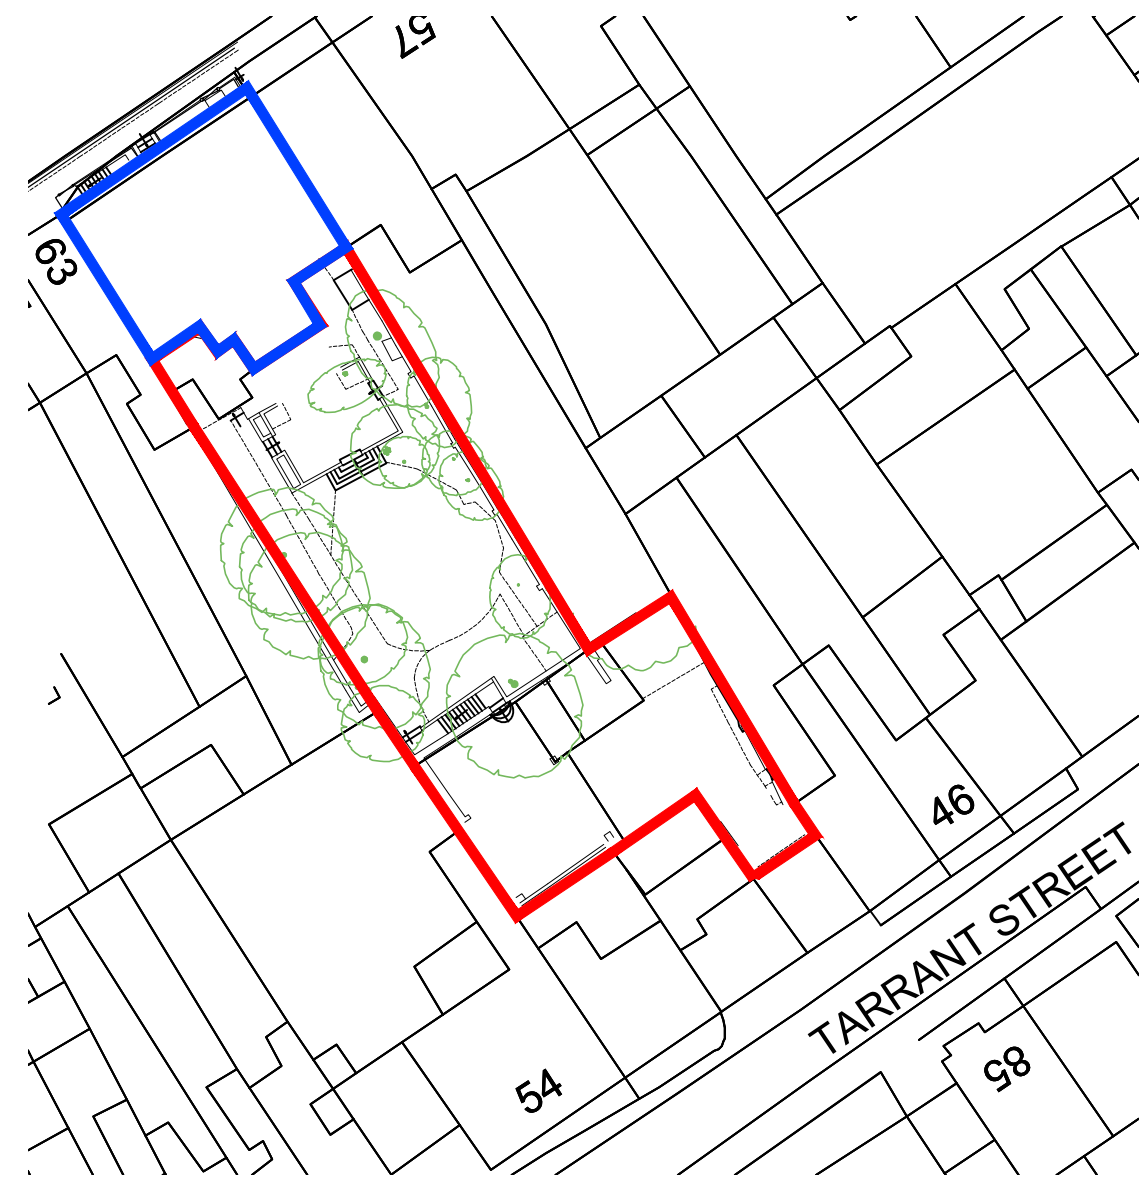

Block Plan 1:500 (@A1)
Ordnance Survey, (c) Crown Copyright 2017.
All rights reserved. Licence number 100022432

REV	DATE	AMENDMENT	DRAWN

hd
architects
www.hdarchitects.co.uk mail@hdarchitects.co.uk
Helyer Davies Architects Ltd
1 The Old Flour Mill,
Emsworth, PO10 7BT
01243 370 715

PROJECT
48 Tarrant Street
Arundel

DRAWING
Existing Site Sections
Proposed Site Sections
SCALE
1:100 (@A1)
1:100 (@A1)

DATE July 2017 DRAWN JF/NW
DRAWING NUMBER 17104/01 REVISION *