



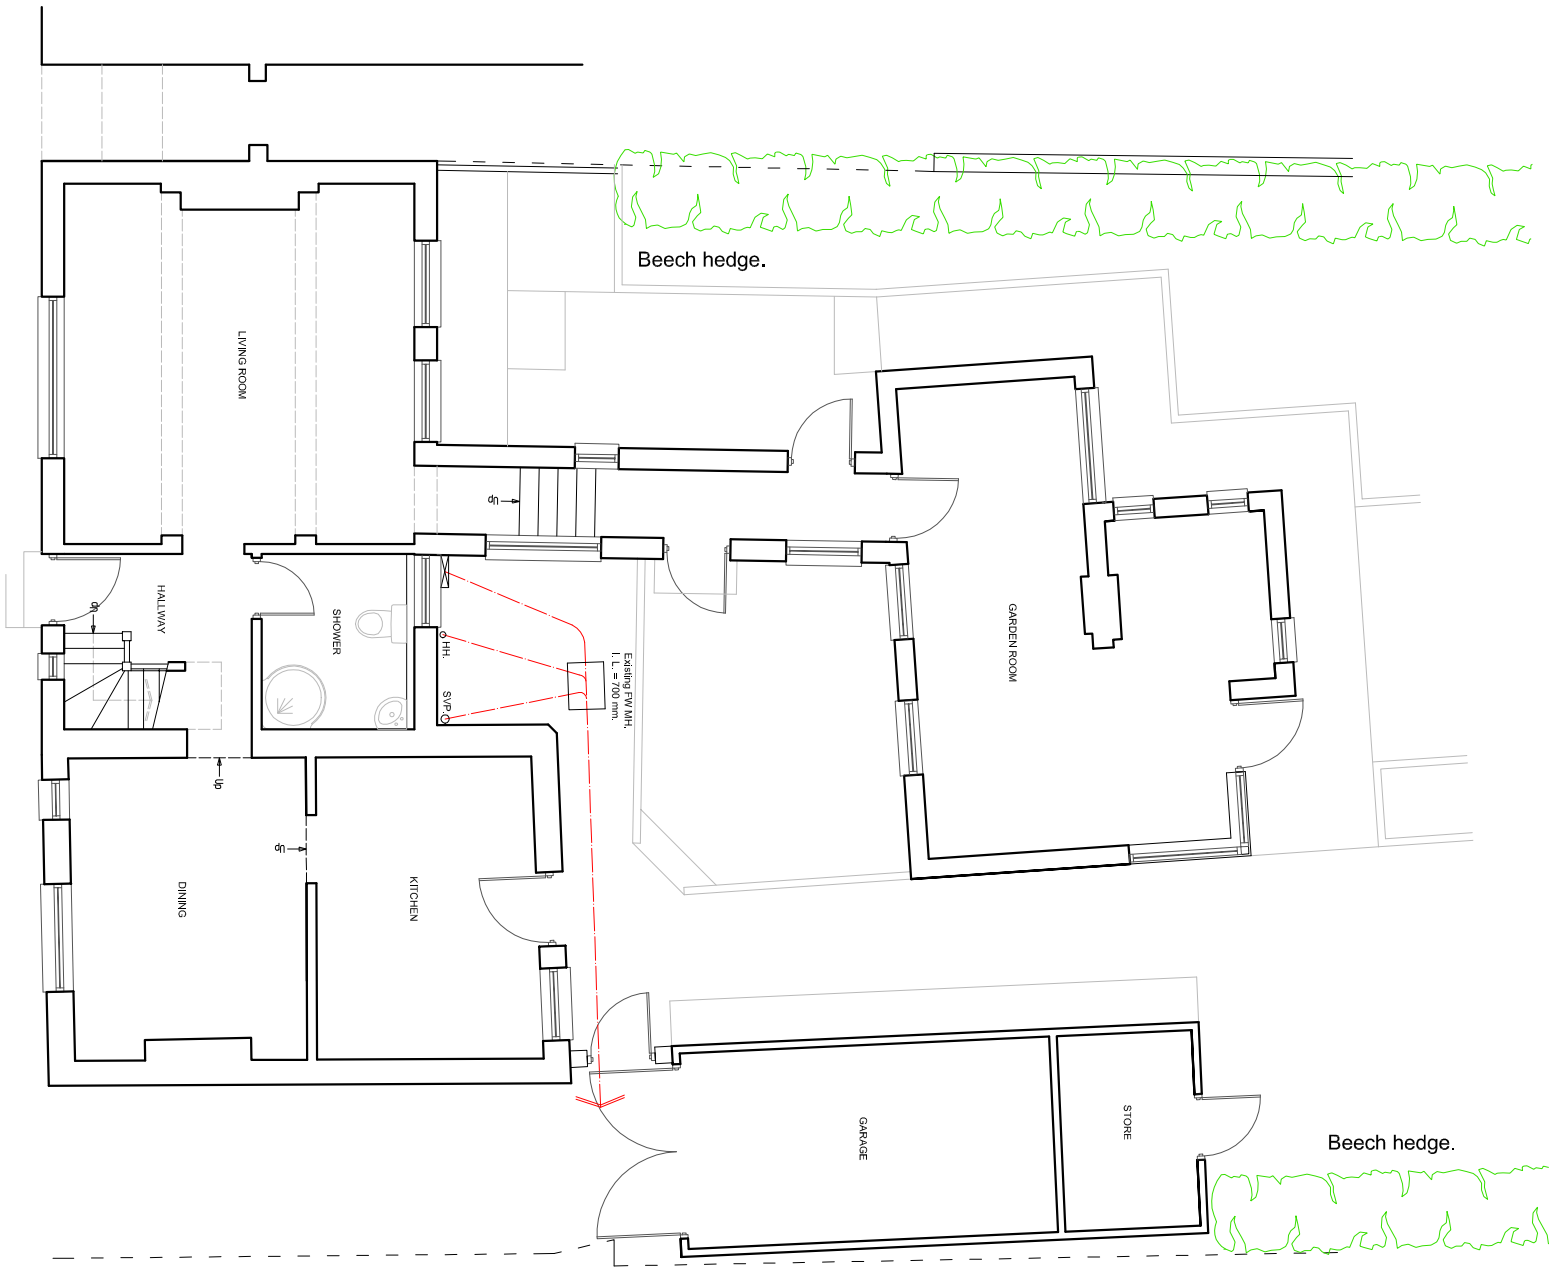

EXISTING GROUND FLOOR PLAN

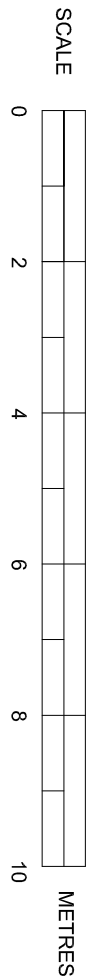

SUSSEX BUILDING CONSULTANCY LIMITED

32 KING STREET, ARUNDEL,
WEST SUSSEX.

SCALE - 1/100 REV - C DATE - 06/10/2020



partner
LABC

3 NORTHGATE ROAD
BOONOR REGB
PO21 3JZ
TEL: + (01243) 861379