


NOTES

WALLS - Mixture of painted brick and flintwork and plain clay tile hanging.

ROOF - Plain clay roof tiles to the pitched roof on the southern portion of the main roof and rear extension, plain brown concrete tiles to northern portion of the main roof, felled flat roof covering elsewhere.


WINDOWS - Mixture of PVC, Wooden and metal (Crittall) framed single and double glazed units with leaded light detail.

DOORS - Wooden doors, some with single glazing.

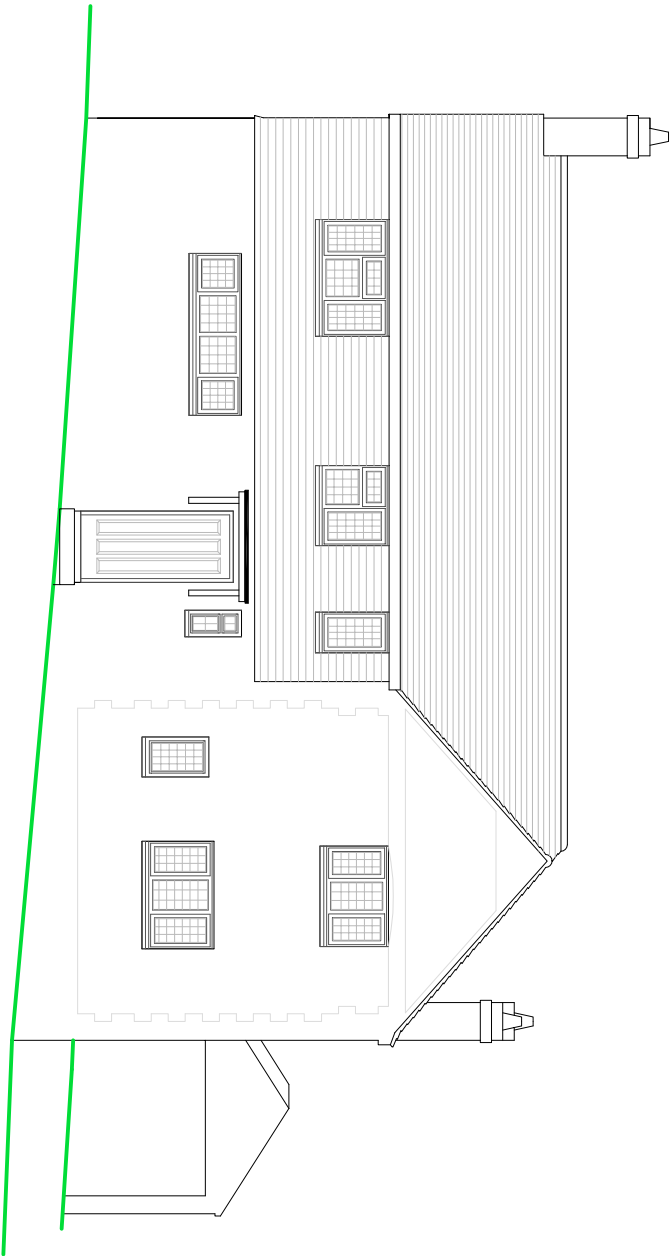

Outline of previous extension in the process of being removed.
LPA reference - AB/43/20/PL

WESTERN ELEVATION

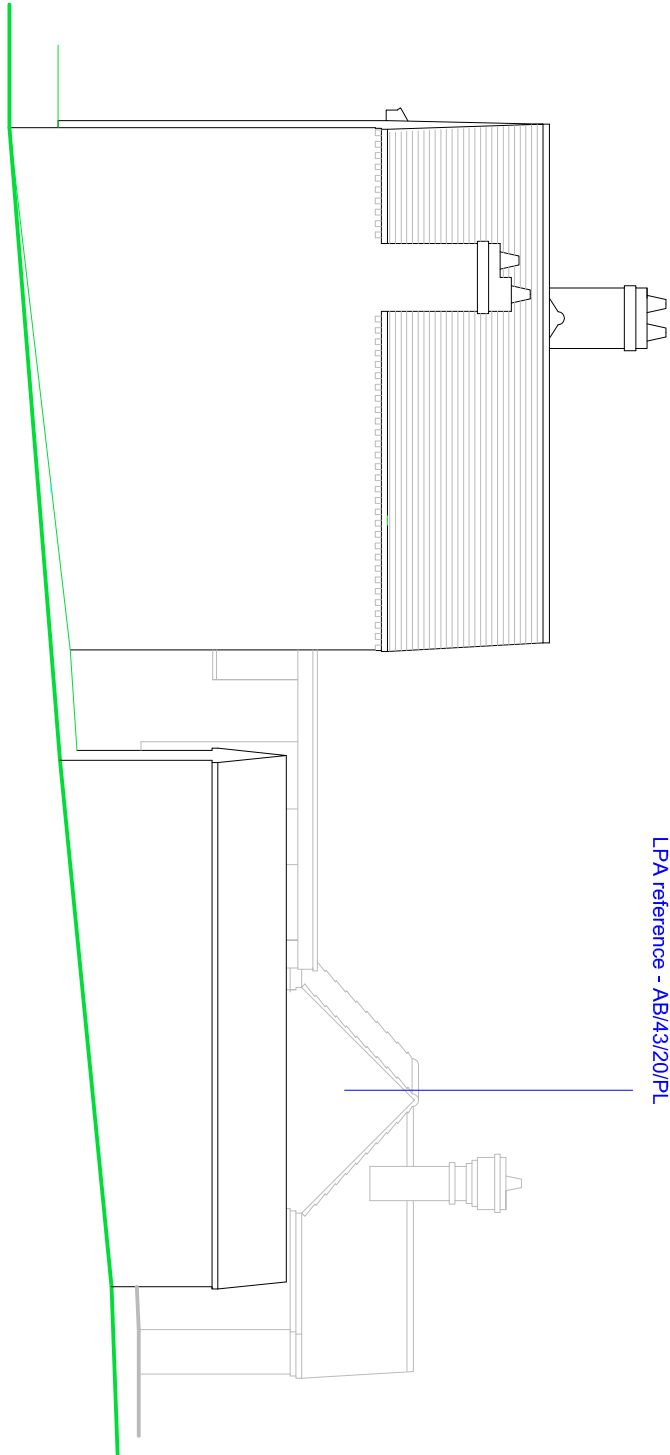

SOUTHERN ELEVATION

EXISTING ELEVATIONS



SUSSEX BUILDING CONSULTANCY LIMITED

32 KING STREET, ARUNDEL,
WEST SUSSEX.

SCALE - 1/100 REV - A DATE - 09/10/2020



partner
LABC
3 NORTHCOTE ROAD
BOGNOR REGIS
PO21 5LZ
TEL - (01243) 861379