



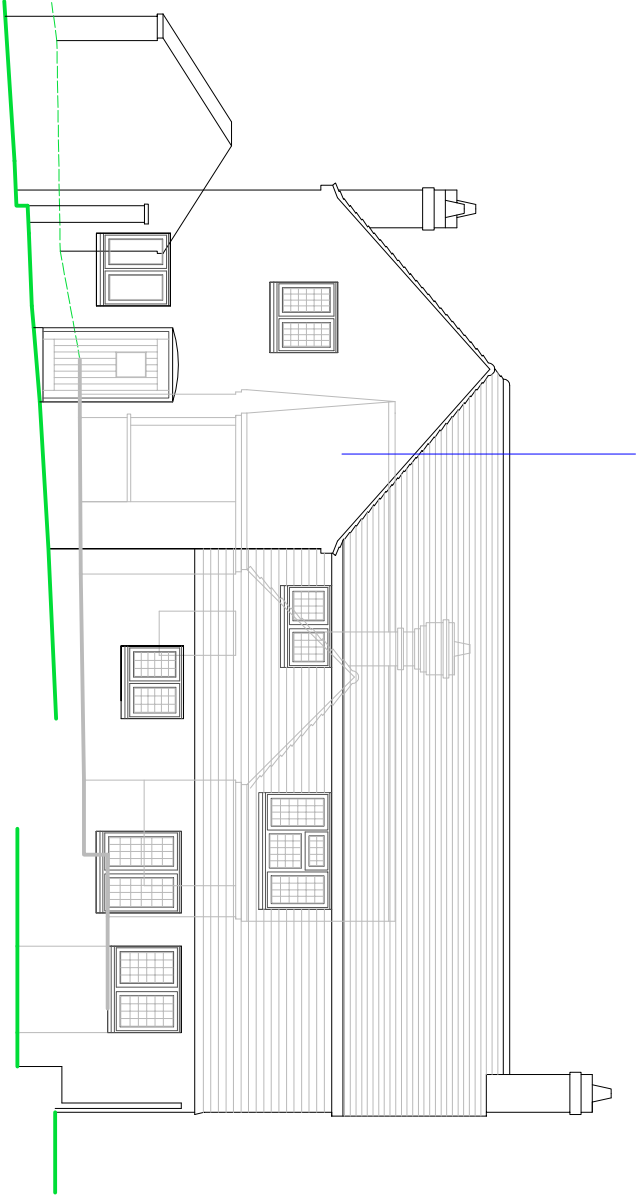

Outline of previous extension in the process of being removed.
LPA reference - AB/43/20/PL


EASTERN ELEVATION

Outline of previous extension in the process of being removed.
LPA reference - AB/43/20/PL

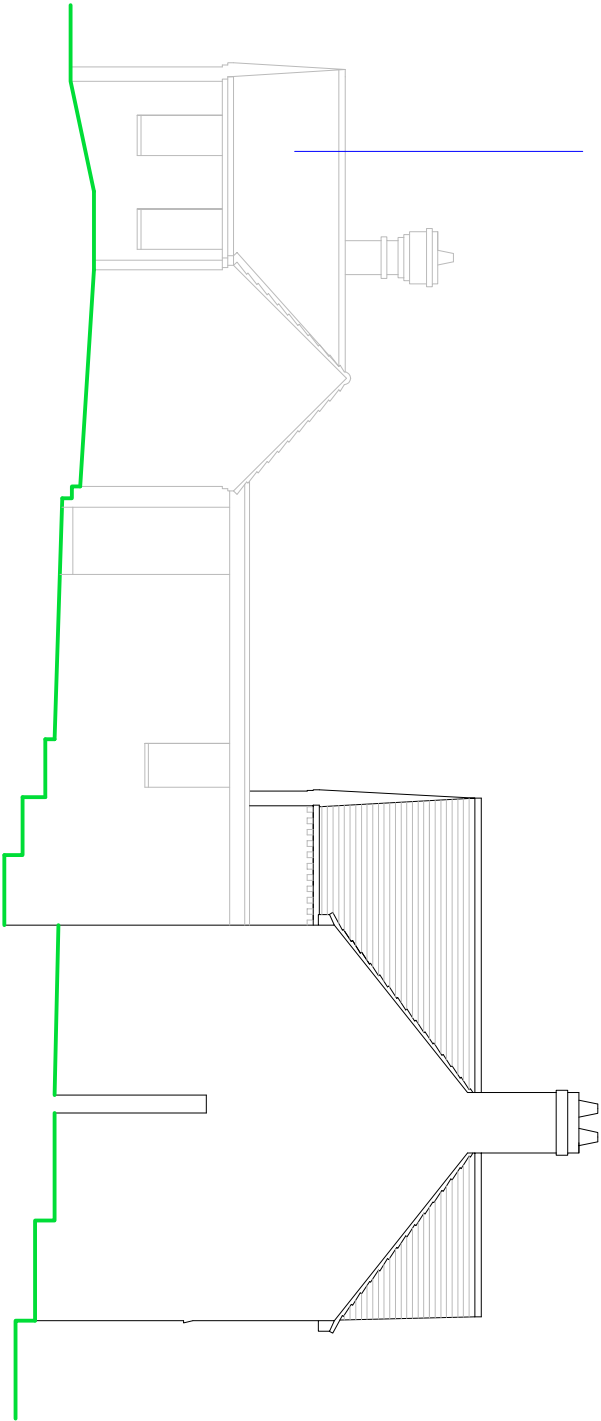

NORTHERN ELEVATION

EXISTING ELEVATIONS

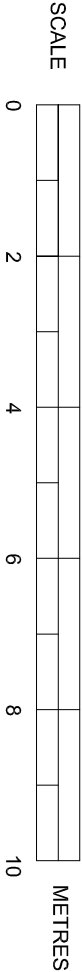

SUSSEX BUILDING CONSULTANCY LIMITED
32 KING STREET, ARUNDEL,
WEST SUSSEX.
SCALE - 1/100 REV - A DATE - 09/10/2020


LABC
partner
3 NORTHGATE ROAD
BROOKLYN
PO21 3JZ
TEL - (01243) 861379