



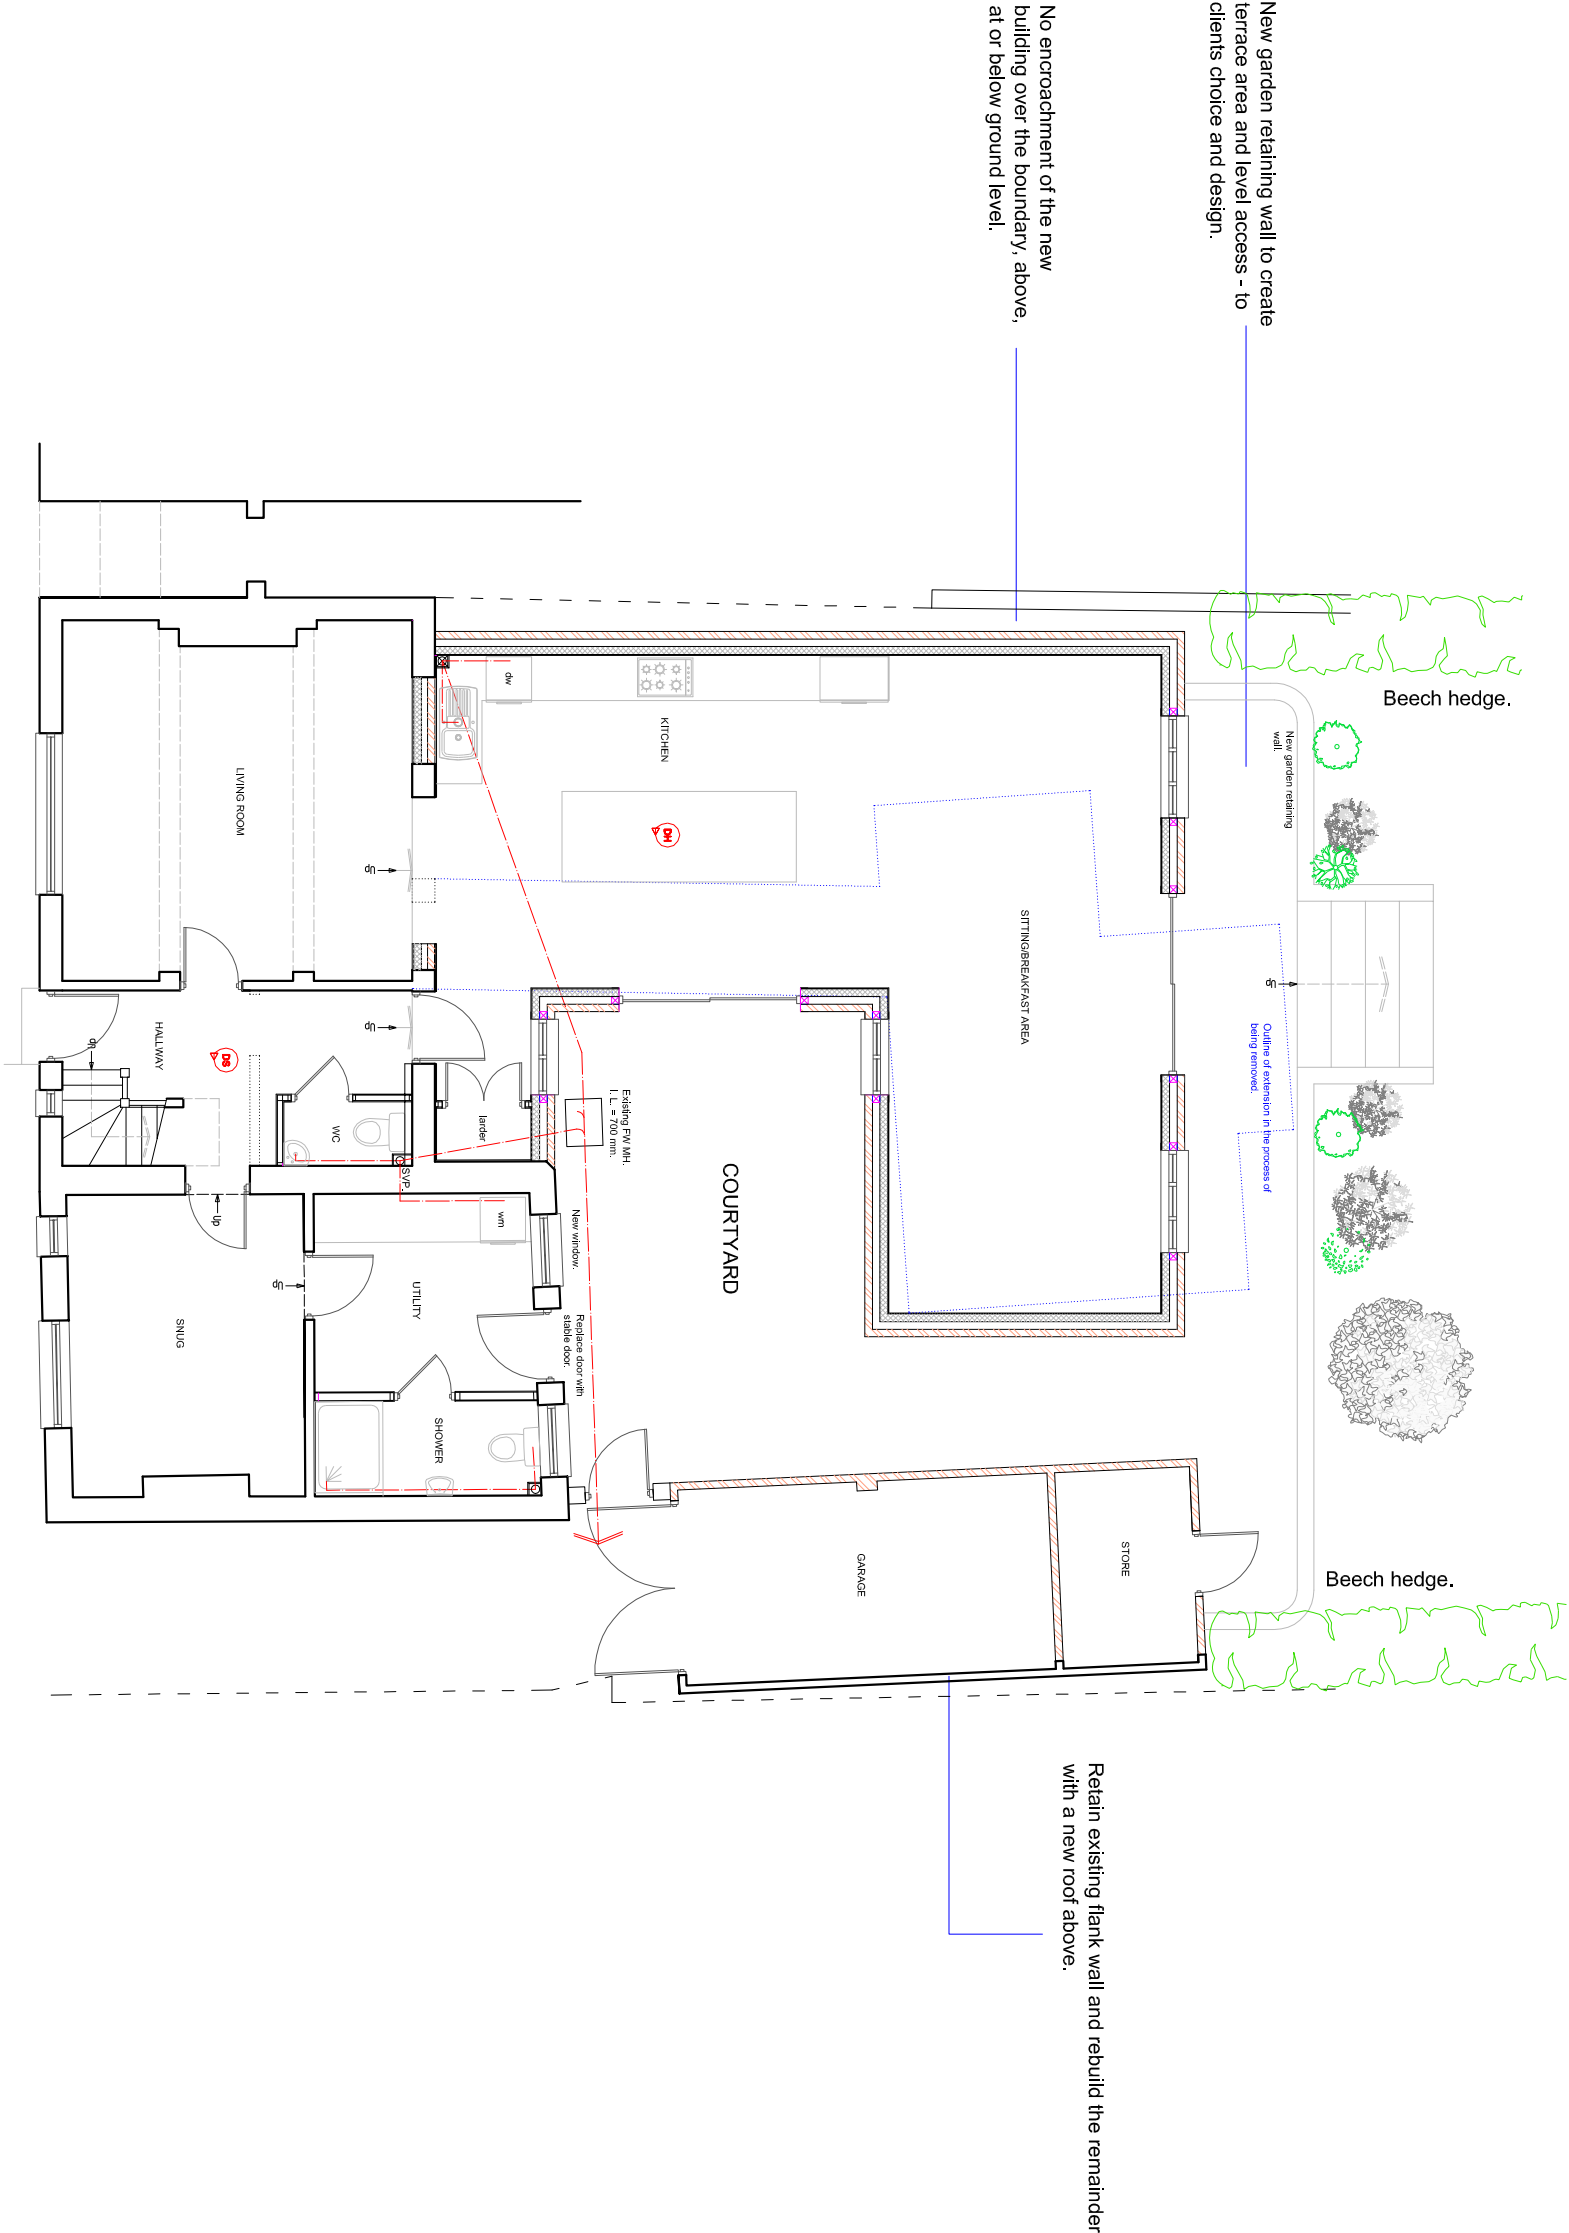

PROPOSED GROUND FLOOR PLAN

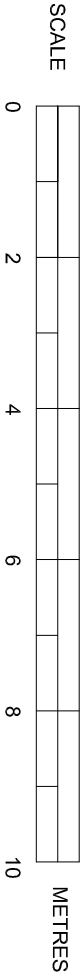

SUSSEX BUILDING CONSULTANCY LIMITED

32 KING STREET, ARUNDEL,
WEST SUSSEX.

SCALE - 1/100 REV - A DATE - 05/10/2020

LABC
partner

2 NORFOLK ROAD
POWELL ROAD
PORT SLZ
TEL - (01243) 861979