


NOTES

WALLS - Face brickwork to new external walls to match. Plain clay tile hanging to be removed from front and rear elevations and replaced with a painted render finish. Three of the garage walls are to be rebuilt in face brickwork to match existing.


ROOF - Reclaimed and re-used where possible, plain clay roof tiles to all of the pitched roofs to match existing clay examples. GRP flat roof covering elsewhere.

WINDOWS - Residence 9' Wooden effect PVC double glazed units with single horizontal glazing bar.

DOORS - Wooden doors retained, some with single glazing.

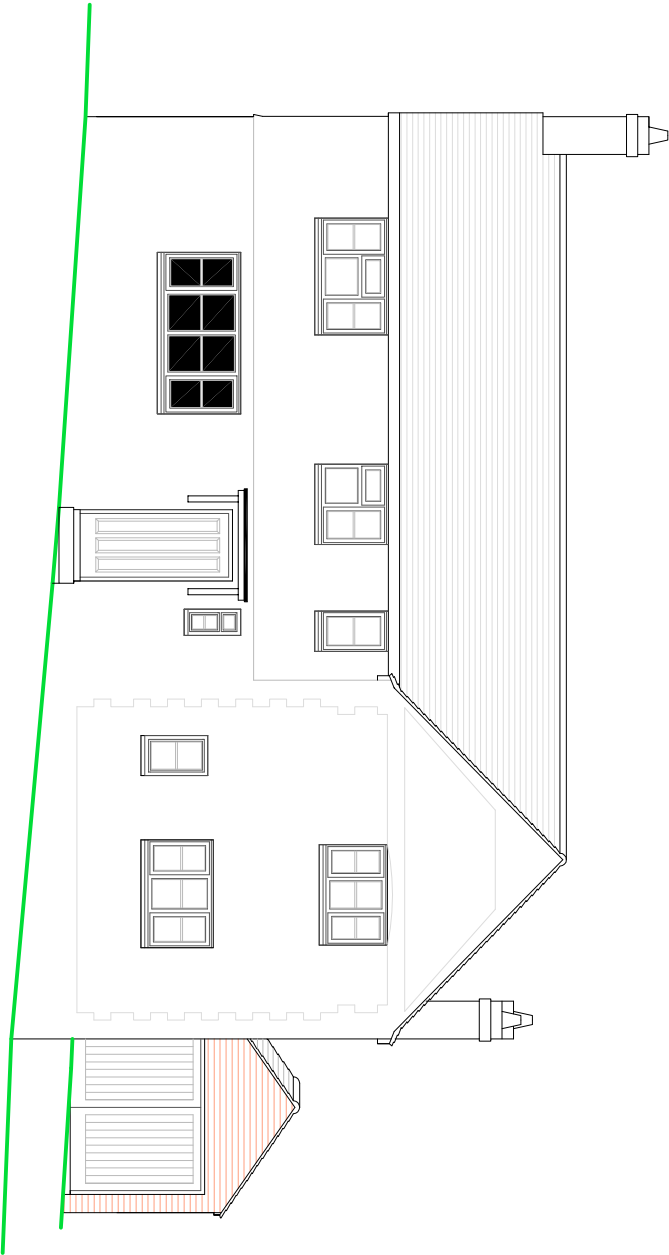


WESTERN ELEVATION

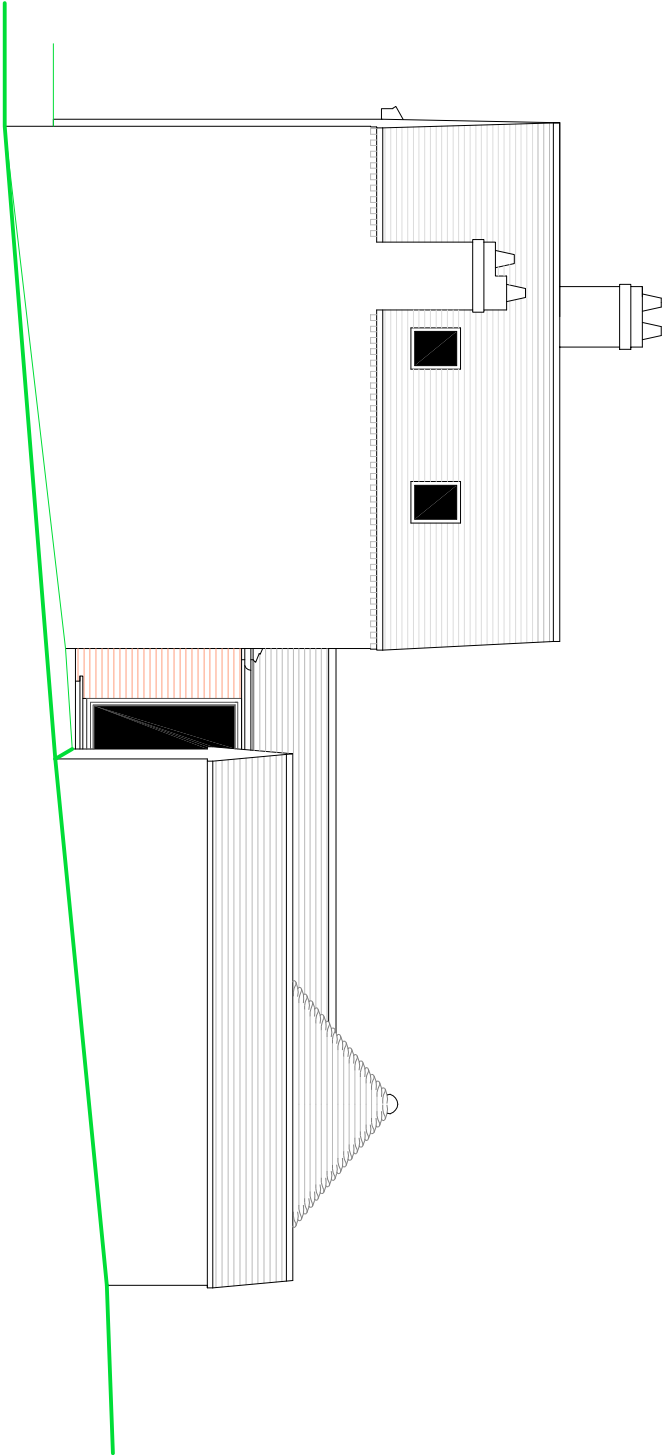

SOUTHERN ELEVATION

SCALE

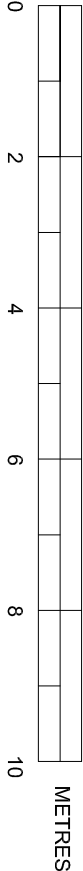

PROPOSED ELEVATIONS

SUSSEX BUILDING CONSULTANCY LIMITED

32 KING STREET, ARUNDEL,
WEST SUSSEX.

SCALE - 1/100 REV - B DATE - 09/10/2020



LABC
partner
3 NORTHGATE ROAD
BOGNOR REGIS
PO21 5LZ
TEL - (01243) 861378