



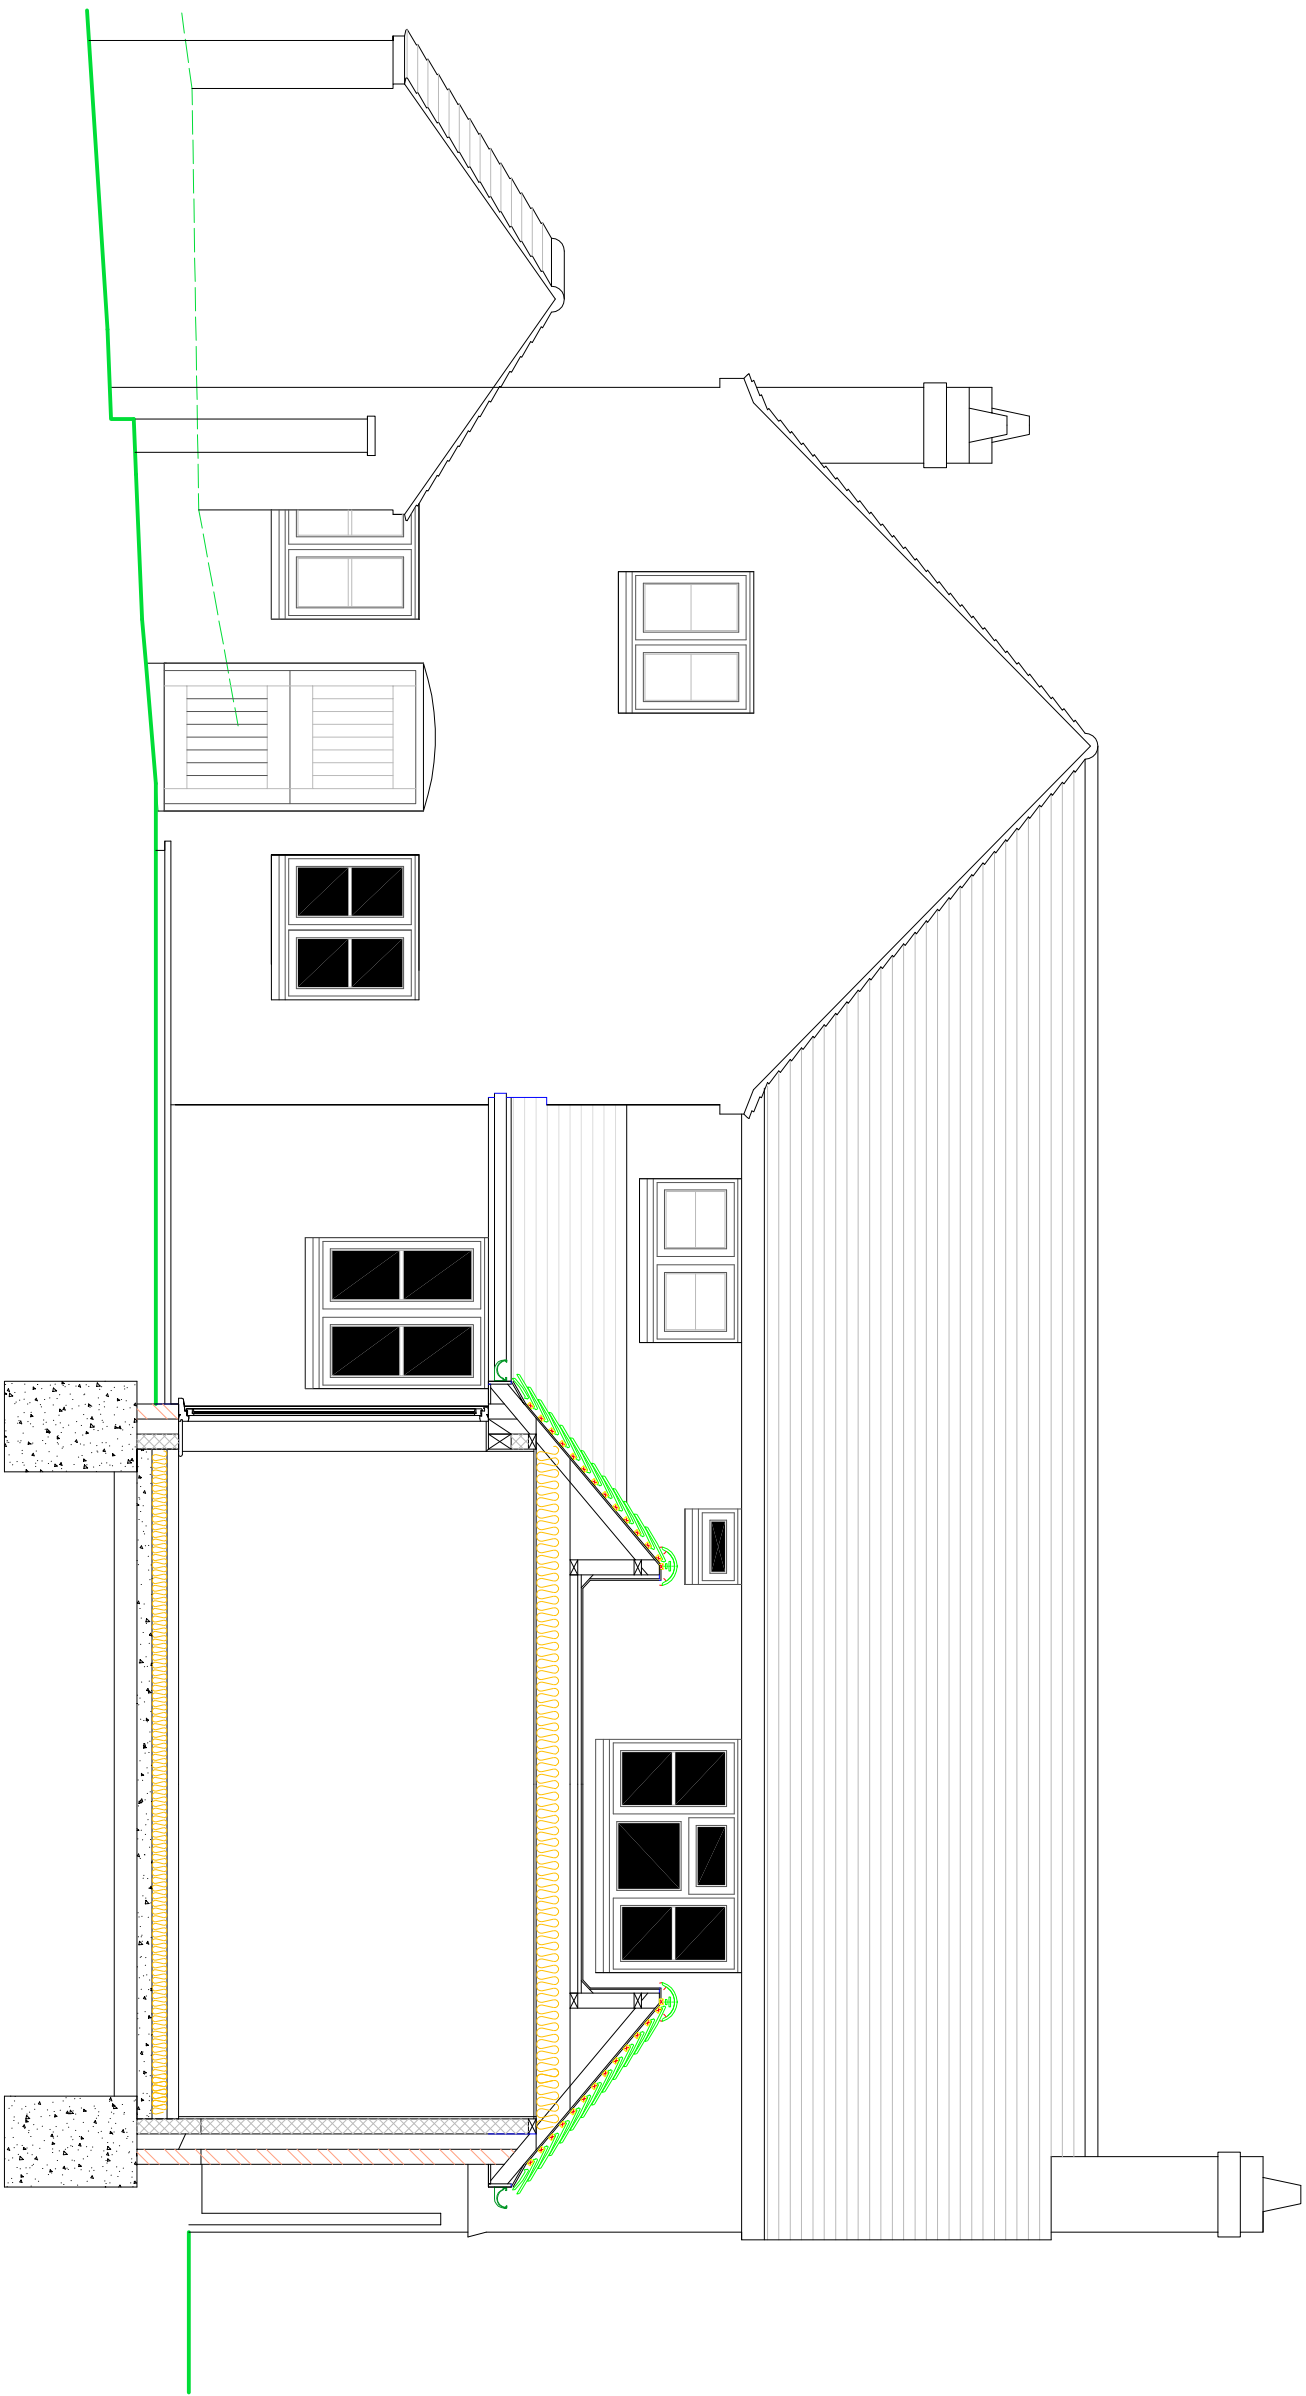

PROPOSED CROSS SECTION 'BB'

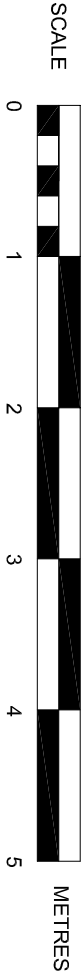

SUSSEX BUILDING CONSULTANCY LIMITED

32 KING STREET, ARUNDEL,
WEST SUSSEX.

SCALE - 1/50 REV - B DATE - 06/10/2020



partner
LABC

3 NORTHCOOTE ROAD
BOGNOR REGIS
PO21 3LZ
TEL/FAX - (01243) 961379