


NOTES

WALLS - Face brickwork to new external walls to match. Plain clay tile hanging to be removed from front and rear elevations and replaced with a painted render finish. Three of the garage walls are to be rebuilt in face brickwork to match existing.

ROOF - Reclaimed and re-used where possible, plain clay roof tiles to all of the pitched roofs to match existing clay examples. GRP flat roof covering elsewhere.


WINDOWS - 'Residence 9' Wooden effect PVC double glazed units with single horizontal glazing bar.

DOORS - Wooden doors retained, some with single glazing.

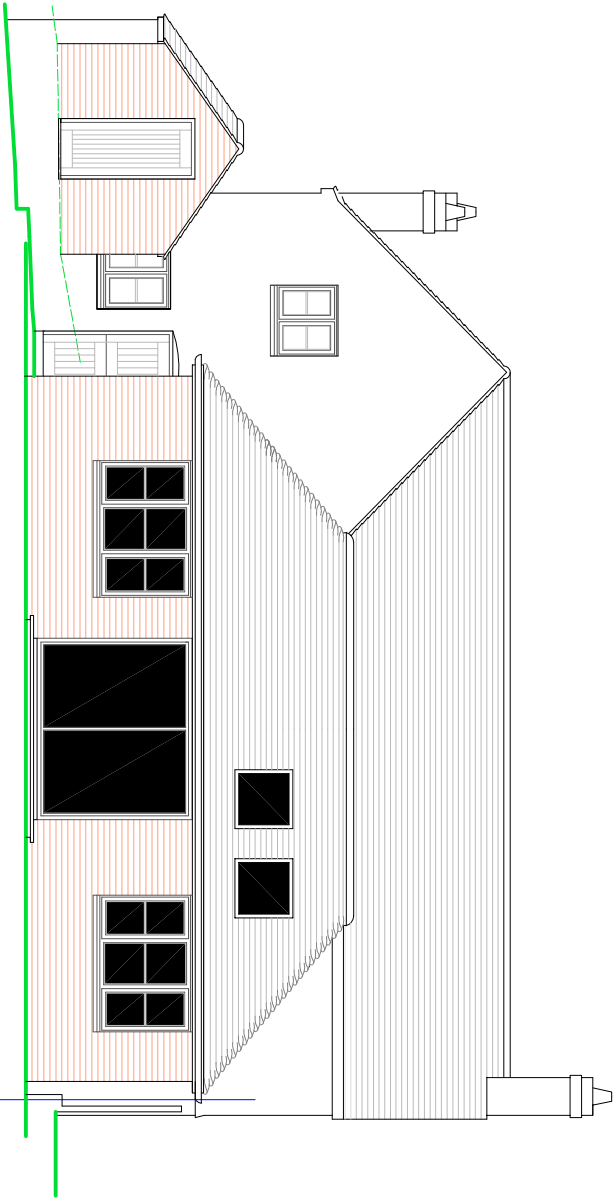


EASTERN ELEVATION


Painted render panel replacing the existing plain tile hanging.

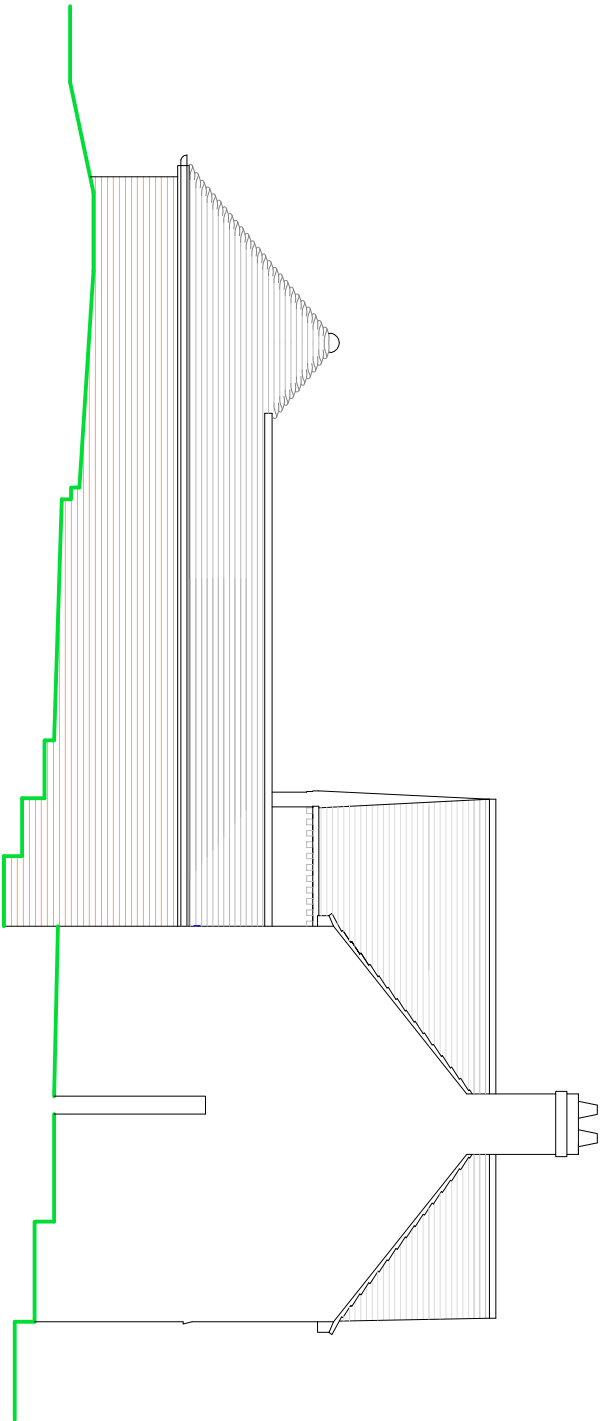

NORTHERN ELEVATION

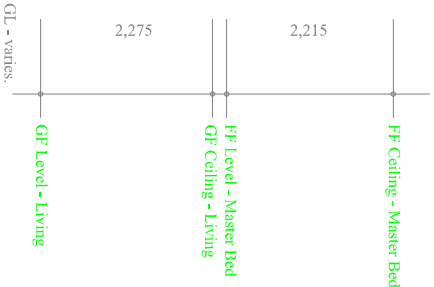

PROPOSED ELEVATIONS

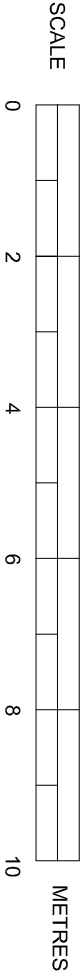

SUSSEX BUILDING CONSULTANCY LIMITED

32 KING STREET, ARUNDEL,
WEST SUSSEX.

SCALE - 1/100 REV - B DATE - 20/10/2020



Partner
LABC

3 NORTHGATE ROAD
POWELL ROAD
POWELL ROAD
TEL - (01243) 861379