


NOTES

WALLS - Face brickwork to new external walls to match. Plain clay tile hanging to be removed from front and rear elevations and replaced with a painted render finish. Three of the garage walls are to be rebuilt in face brickwork to match existing.


ROOF - Reclaimed and re-used where possible, plain clay roof tiles to all of the pitched roofs to match existing clay examples. GRP flat roof covering elsewhere.

WINDOWS - 'Residence 9' Wooden effect PVC double glazed units with single horizontal glazing bar.

DOORS - Wooden doors retained, some with single glazing.

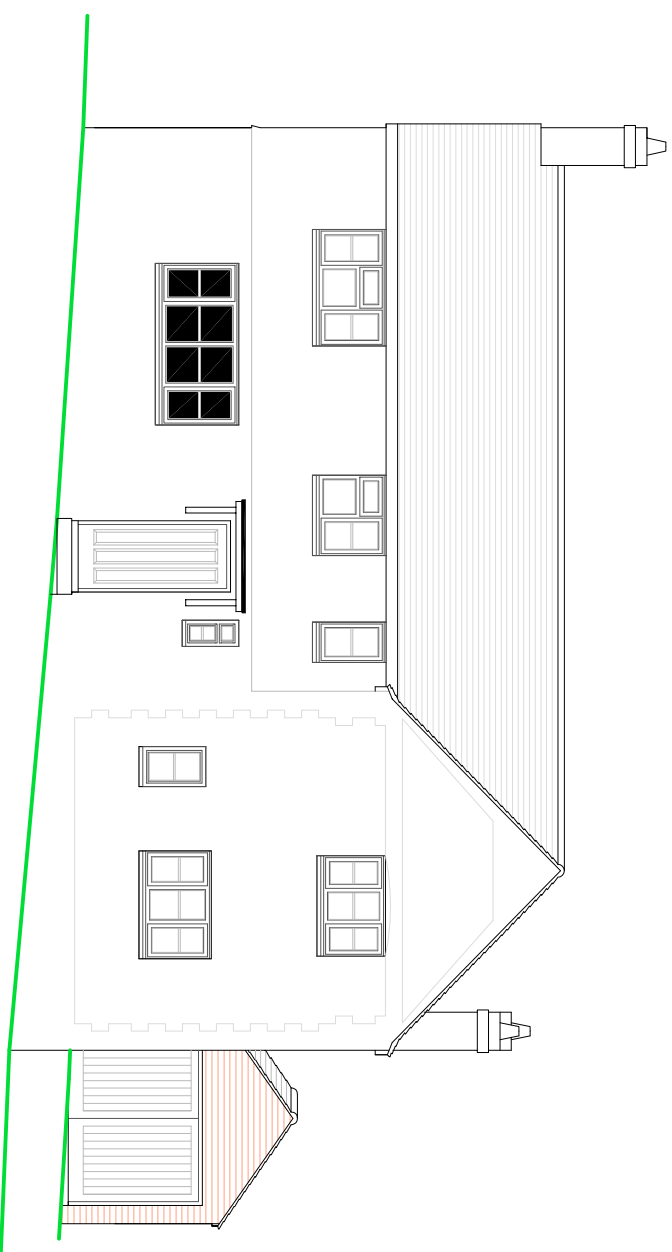


WESTERN ELEVATION

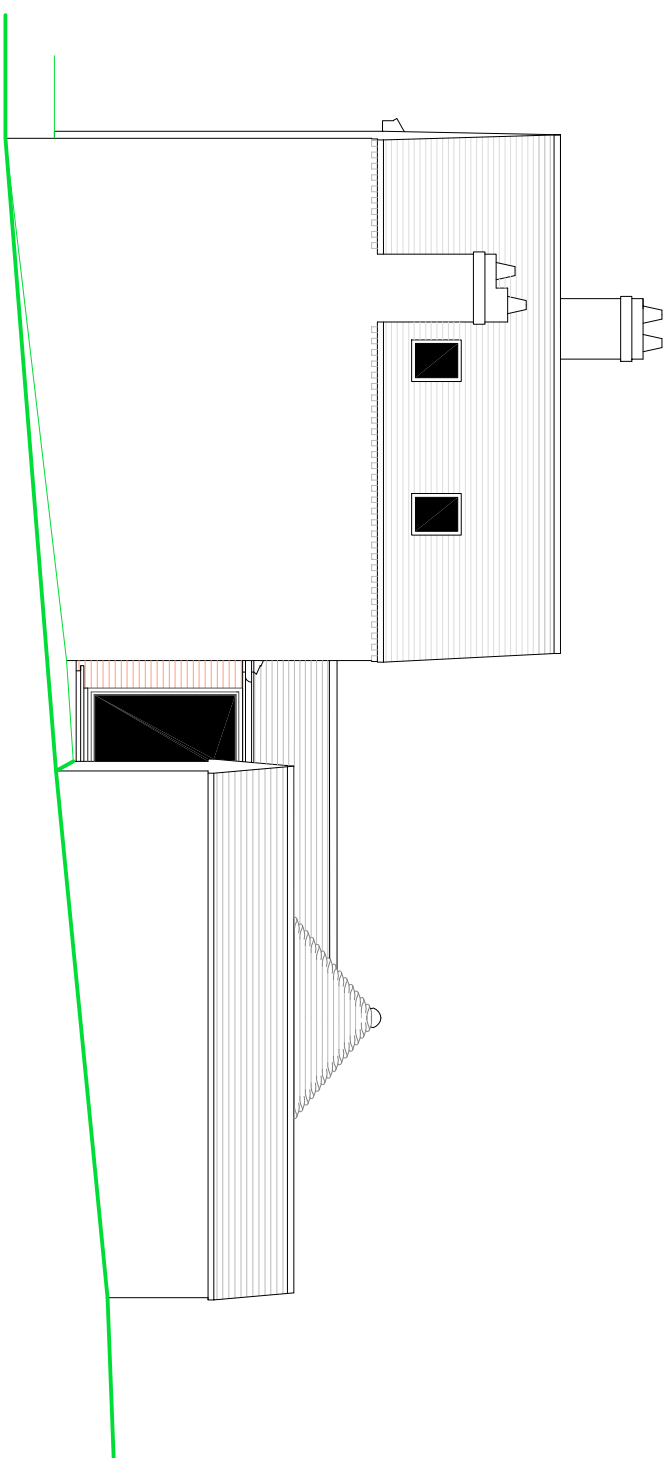

SOUTHERN ELEVATION

PROPOSED ELEVATIONS

SCALE

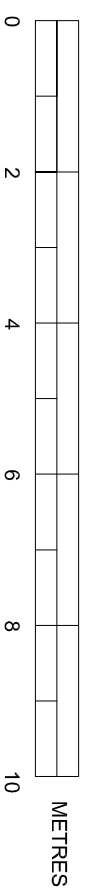

SUSSEX BUILDING CONSULTANCY LIMITED
32 KING STREET, ARUNDEL,
WEST SUSSEX.

