



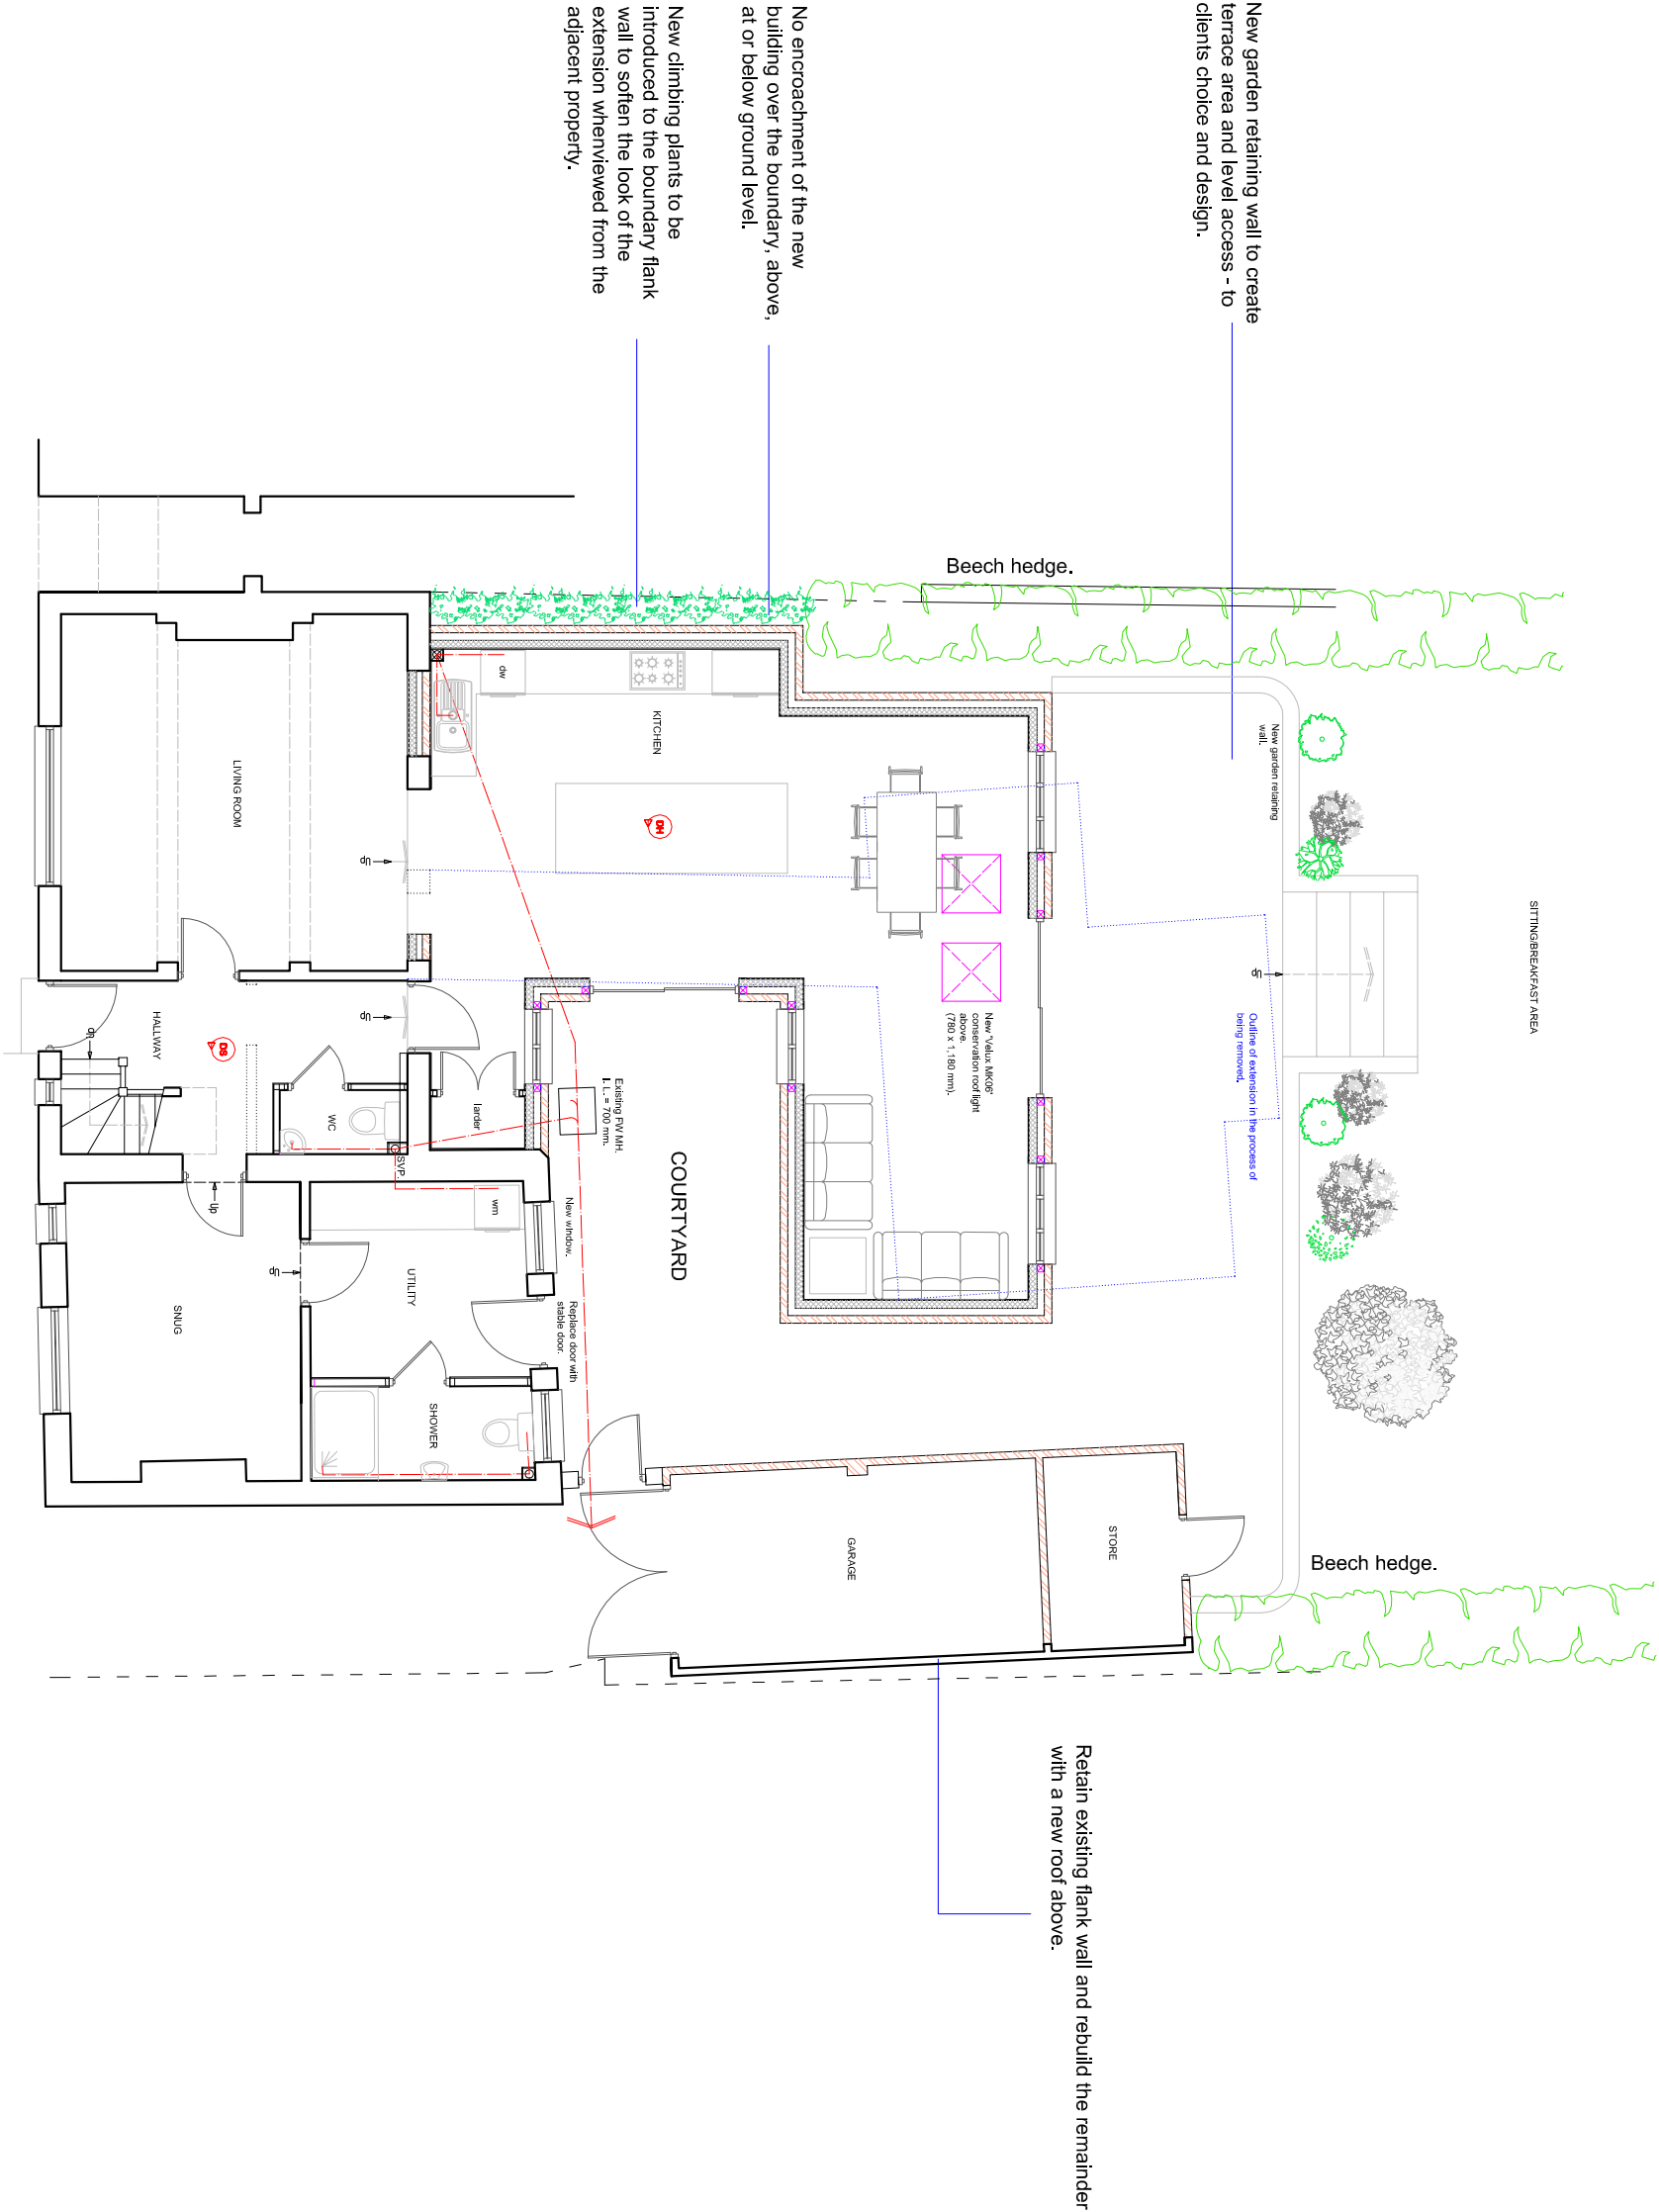

PROPOSED GROUND FLOOR PLAN

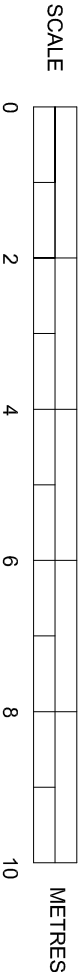

SUSSEX BUILDING CONSULTANCY LIMITED

32 KING STREET, ARUNDEL,
WEST SUSSEX.

SCALE - 1/100 REV - D DATE - 20/01/2021



LABC
partner

3 NORTHCOTE ROAD
POZ 1 9LZ
BOSNOR HEGGS
TEL - (01243) 881379