


NOTES

WALLS - Face brickwork to new external walls to match, modillion detail to extension eaves. Plain clay tile hanging to be removed from the front and rear elevations and replaced with a painted render finish. Three of the garage walls are to be rebuilt in face brickwork to match existing.


ROOF - Reclaimed and re-used where possible, plain clay roof tiles to all of the pitched roofs to match existing clay examples. GRP flat roof covering elsewhere.

WINDOWS - 'Residence 9' Wooden effect PVC double glazed units with single horizontal glazing bar.


DOORS - Wooden doors retained, some with single glazing.

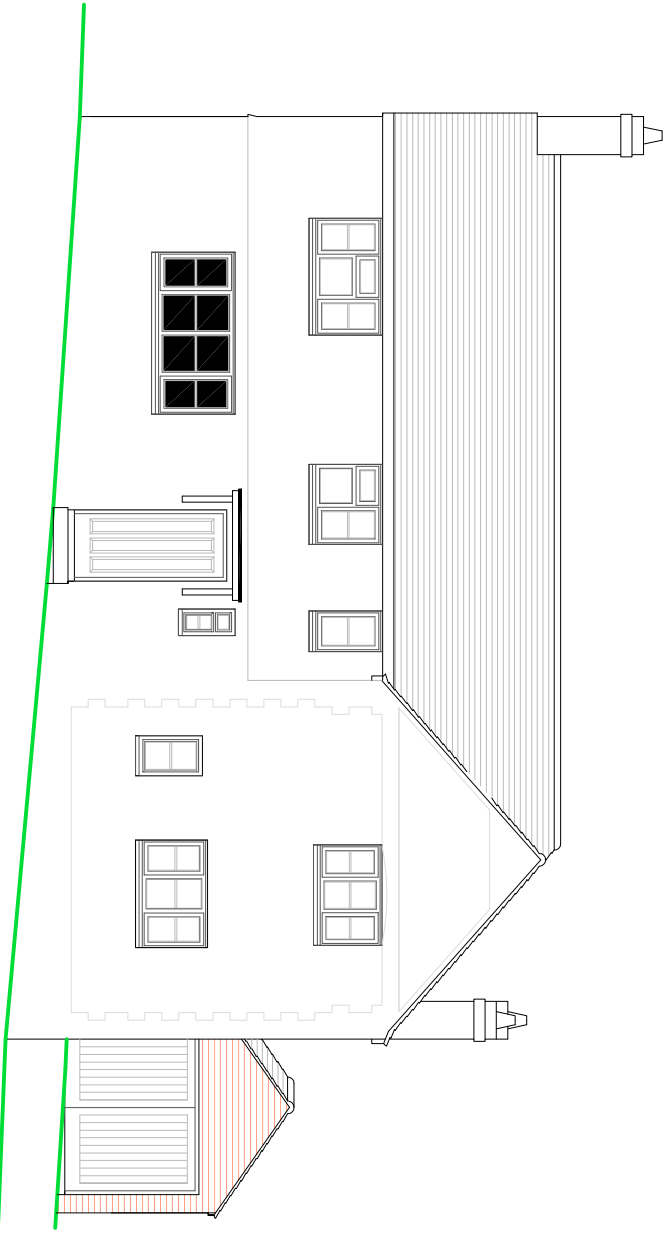

WESTERN ELEVATION

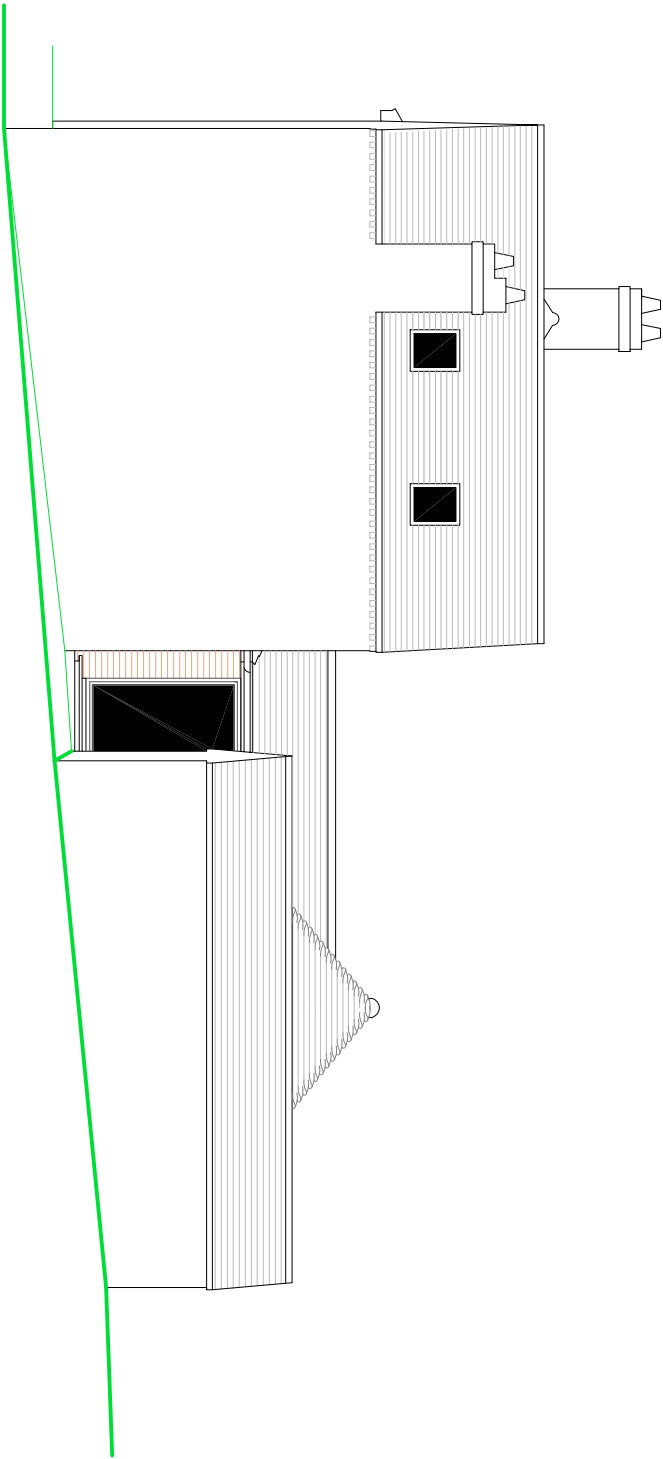

SOUTHERN ELEVATION

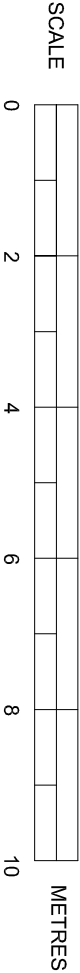

PROPOSED ELEVATIONS

SUSSEX BUILDING CONSULTANCY LIMITED	
32 KING STREET, ARUNDEL, WEST SUSSEX.	
SCALE - 1/100 REV - D DATE - 21/01/2021	
 LABC partner	3 NORTHGATE ROAD BOGNOR REGIS PO21 5LZ TEL - (01243) 861379