


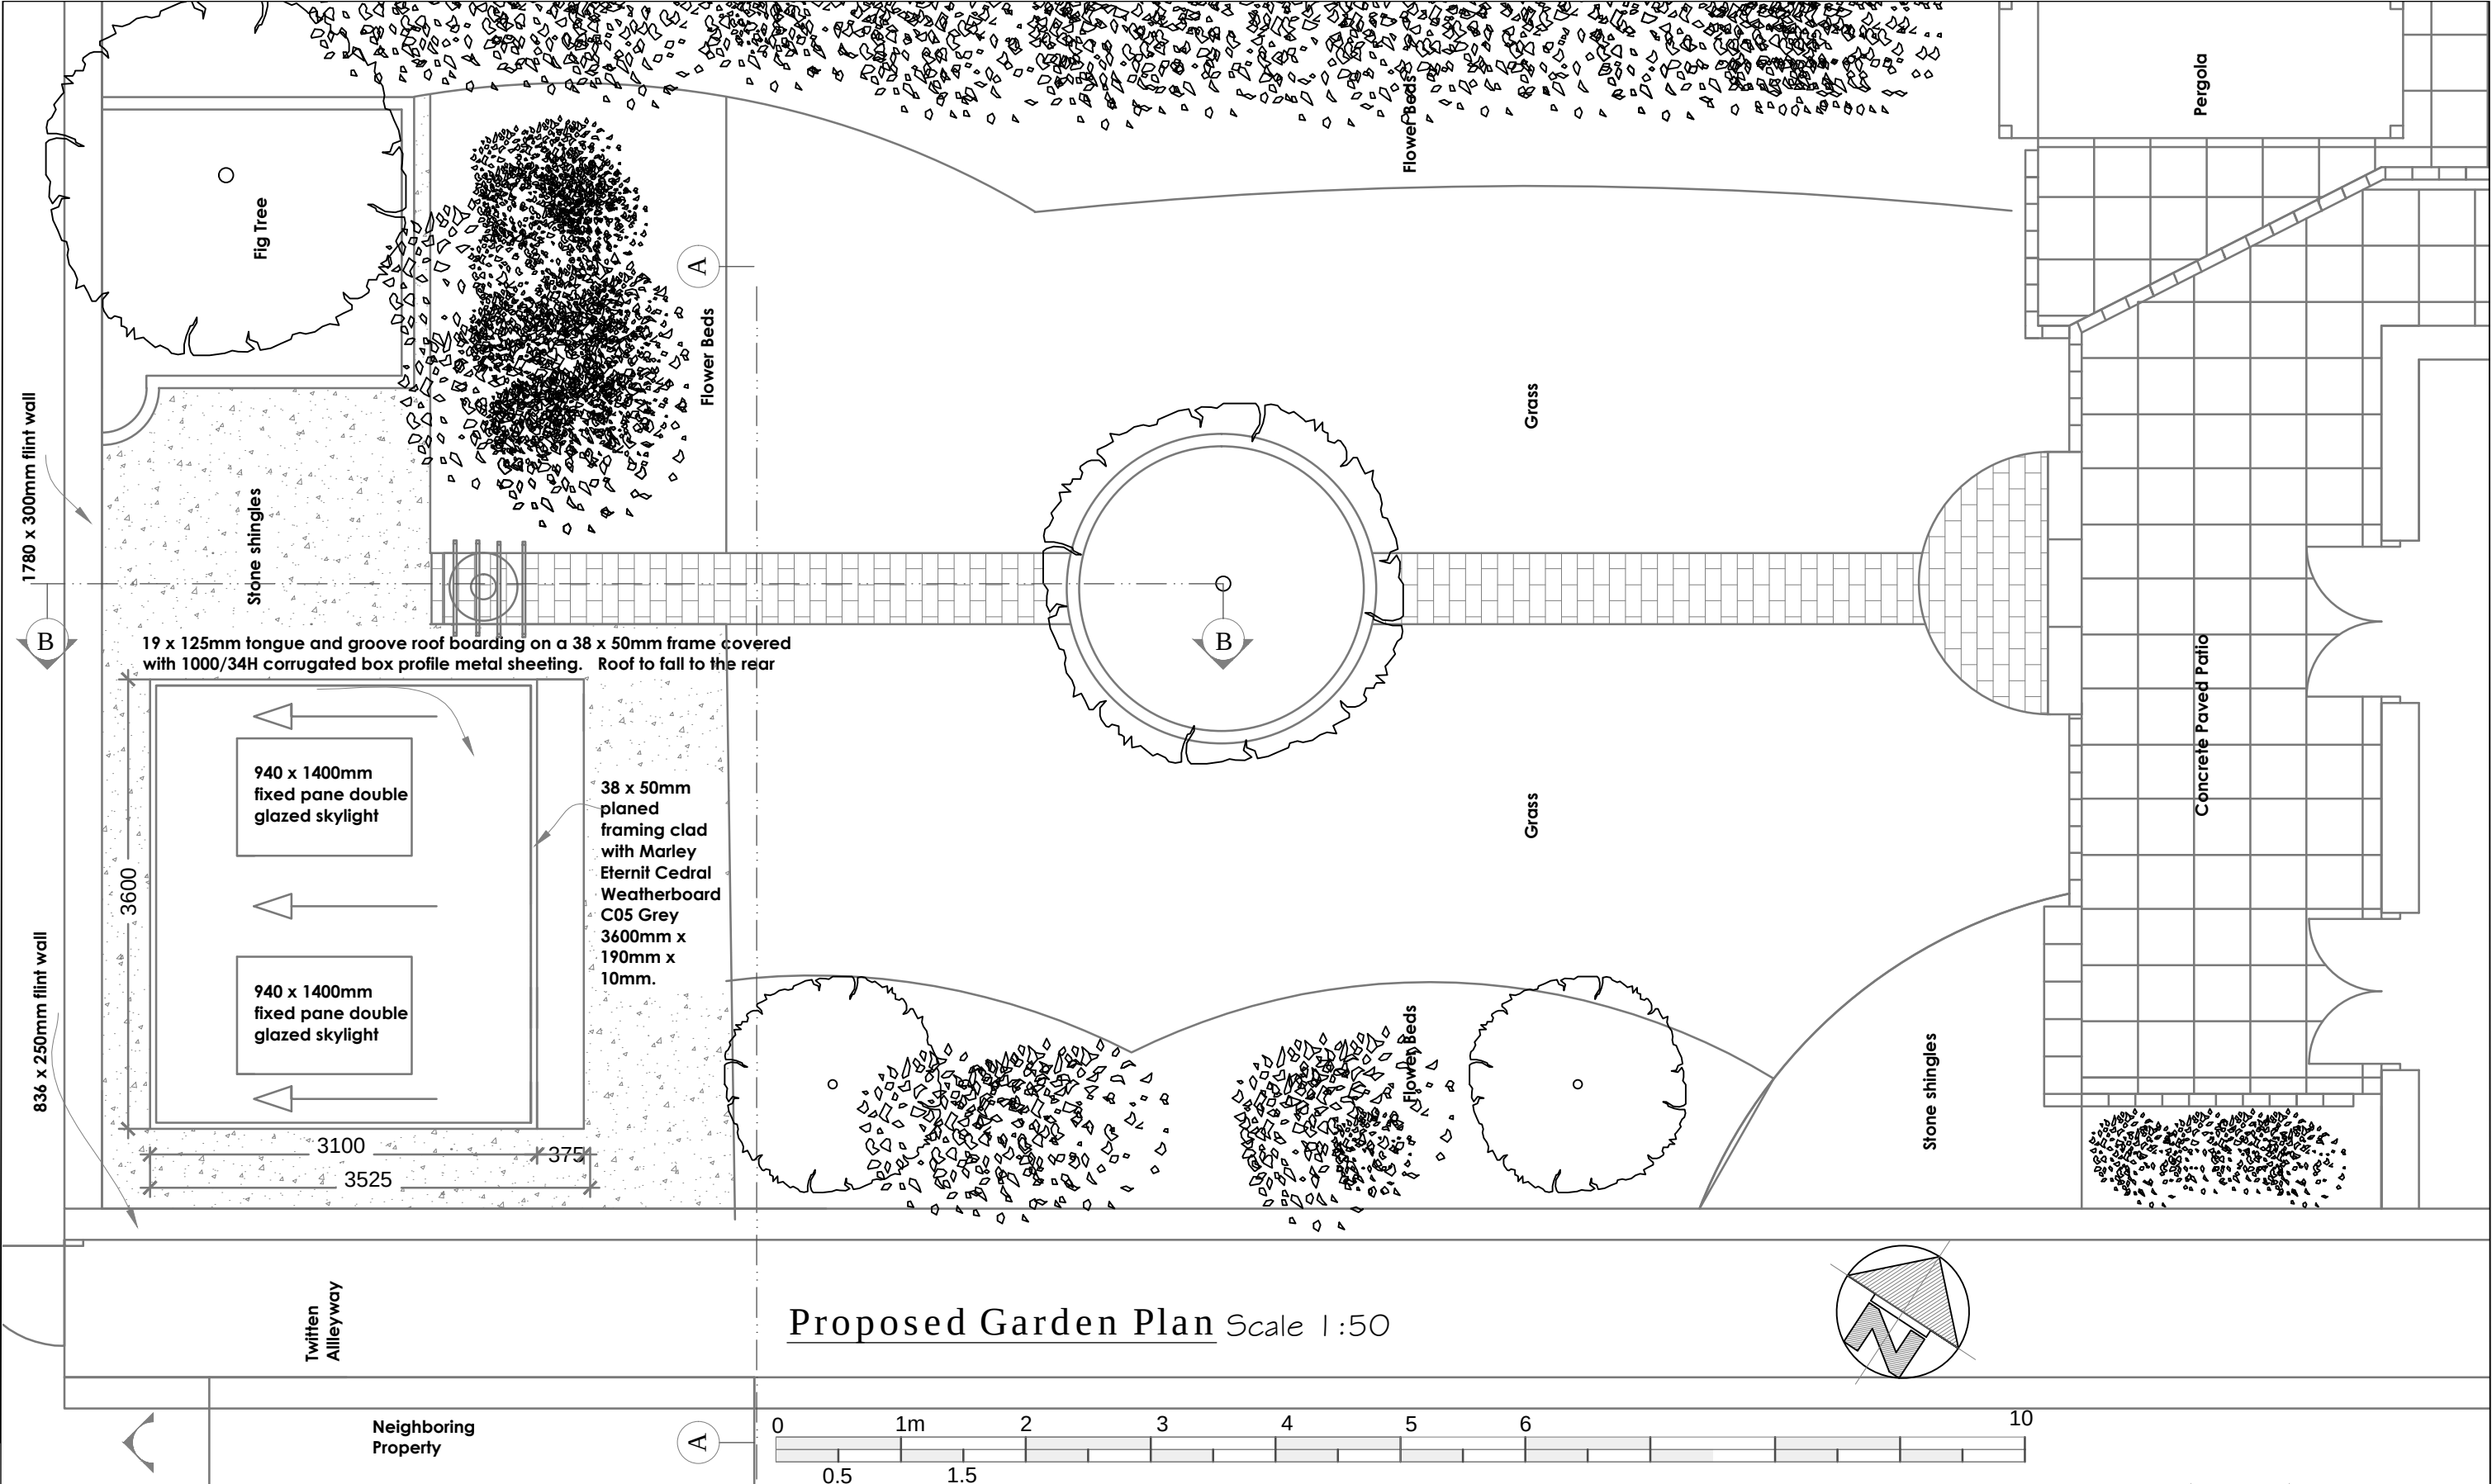

NOTES

All dimensions to be verified on site prior to any shop or site works being commenced.

Any discrepancies to be reported to the Surveyor before any work is put in hand.

Do not scale from this drawing.

This drawing is to be read in conjunction with all relevant consultants and specialists drawings and details.

Rev	

Title Coachmans Cottage Kings Arms Hill, Arundel		
Drawn by MT	Scale Scale 1:50	Date Jan 2019
Drawing No. MT/CHA/PL/004		

Client Susan Elizabeth Craig
Project Erection of a timber constructed outbuilding within the rear garden

stuart radley
associates

Chartered Building Surveyors
Unit 5 Tungsten Building
George Street
Portslade, BN41 1RA
Tel. 01273 420606
Fax. 01273 420707
e-mail.info@stuartradleyassociates.co.uk

RICS