


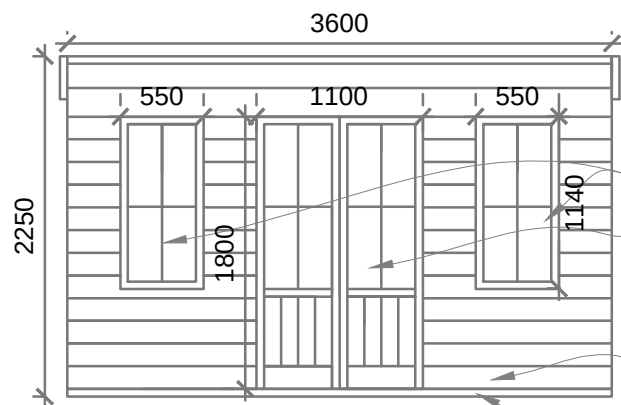

Proposed Front East Facing Elevation


Scale 1:50

Marley Eternit Cedral Weatherboard cladding to the timber fascia


Timber double glazed windows.

Timber door with black aluminium double glazed windows

Marley Eternit Cedral Weatherboard C05 Grey 3600mm x 190mm x 10mm

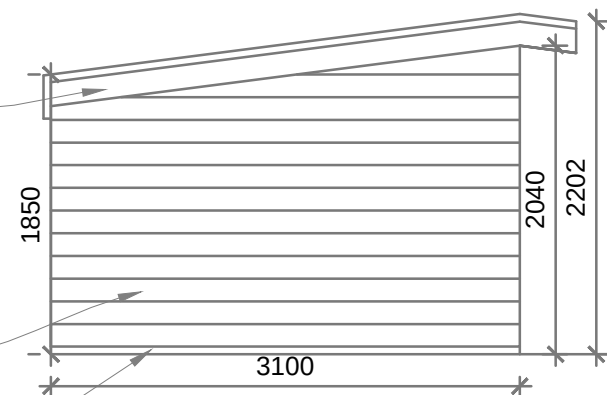

Proposed Side West Facing Elevation

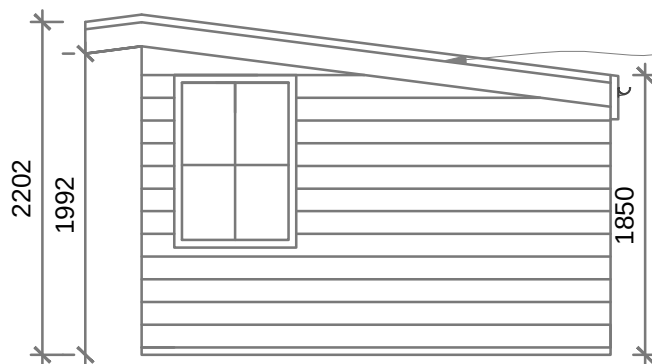


Proposed Side North Facing Elevation

Scale 1:50

19 x 125mm tongue and groove roof boarding on a 38 x 50mm frame covered with 1000/34H corrugated box profile metal sheeting.

PVCu half round guttering and downpipe

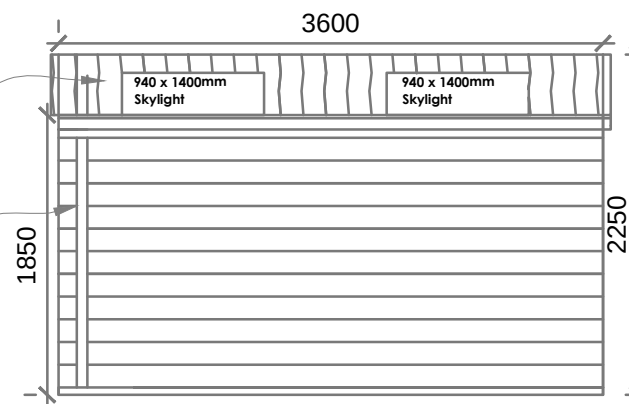

Proposed Rear South Facing Elevation

Scale 1:50

Planning Application	Issued to Local Authority	Drawing Title Coachmans Cottage, Kings Arms Hill, Arundel:		Client Susan Elizabeth Craig	
		Scale 1:50		Paper size A4	Job Title Coachmans Cottage, Kings Arms Hill, Arundel: Erection of a timber constructed outbuilding within the rear garden.
		Drawn by MT	Date Jan 2019		
		Drawing No. MT/CHA/PL/003	Rev.		
	Status				

stuart
radley

associates

Chartered Building Surveyors

 **RICS**

Unit 5 Tungsten Building, George Street
Portslade, Brighton BN41 1RA

Tel. 01273 420606
Fax. 01273 420707
e-mail: info@stuartradleyassociates.co.uk