

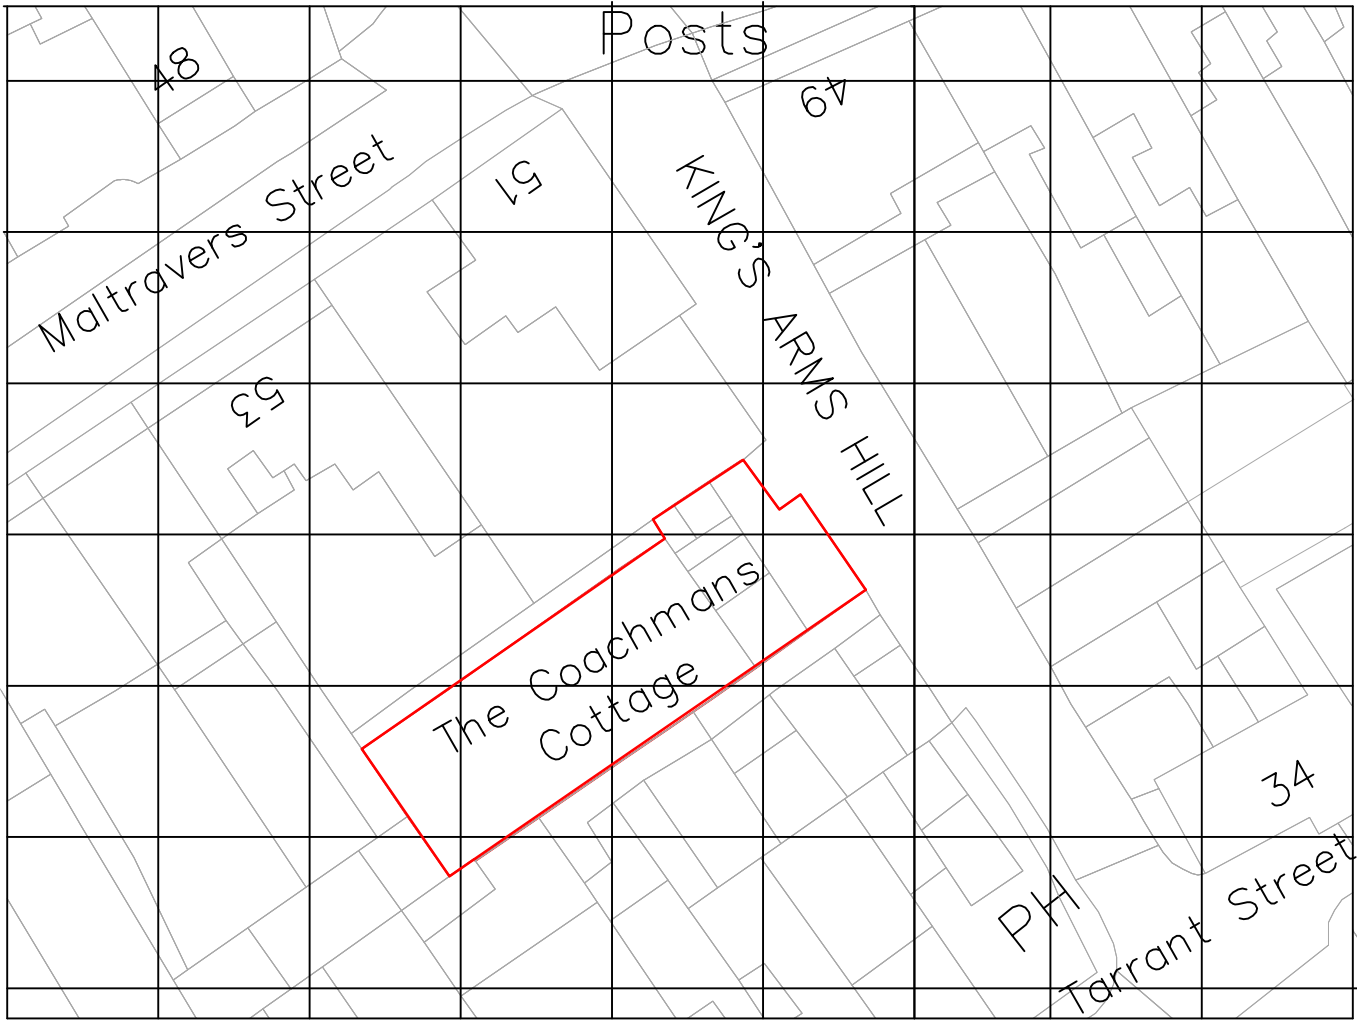
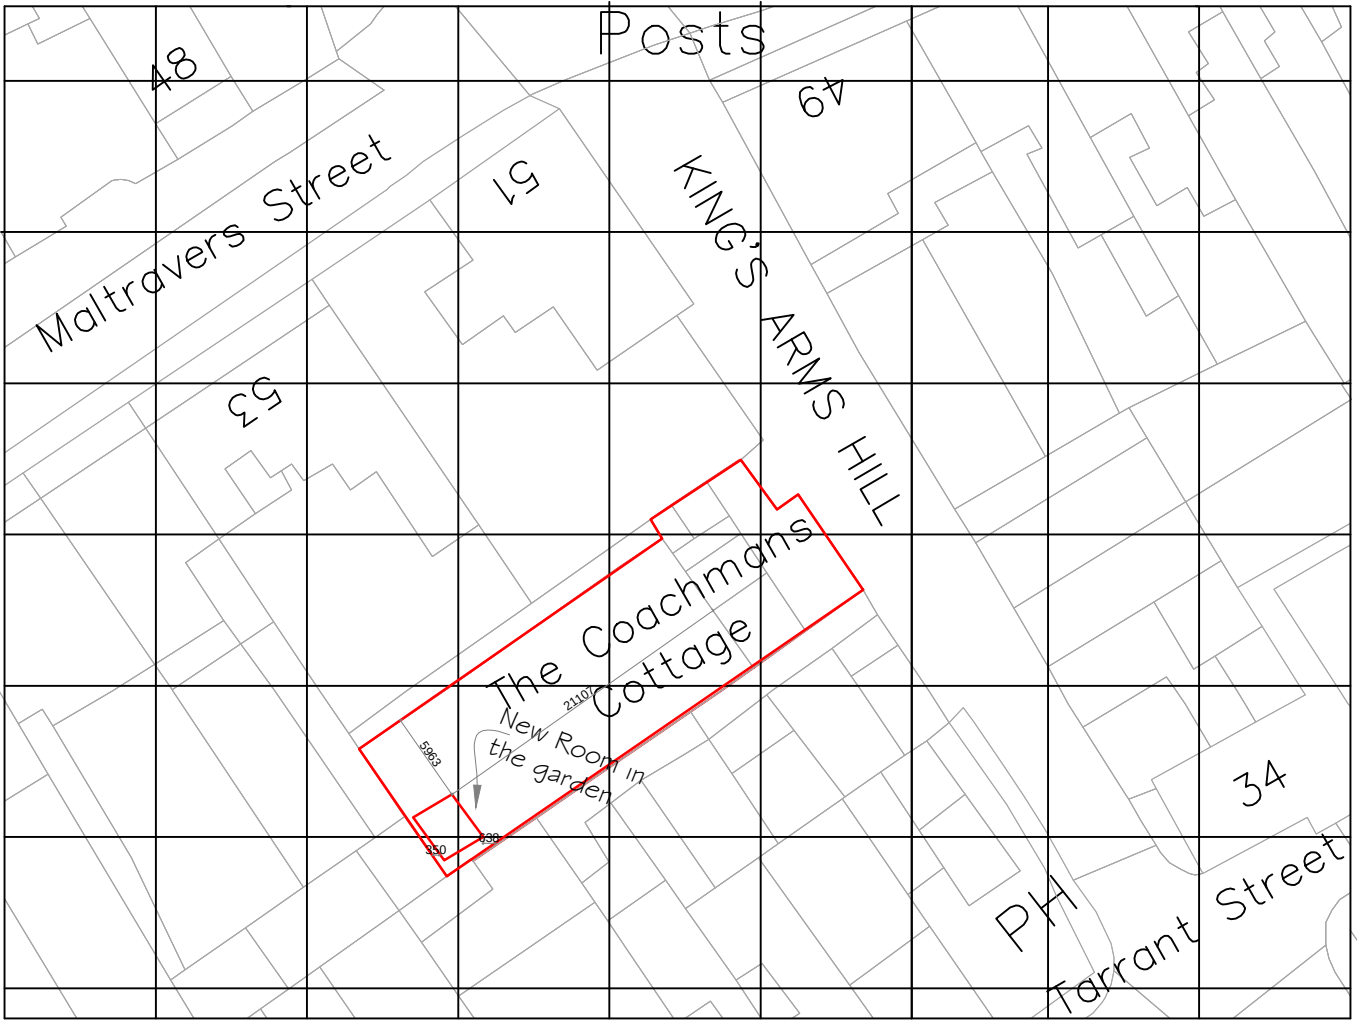


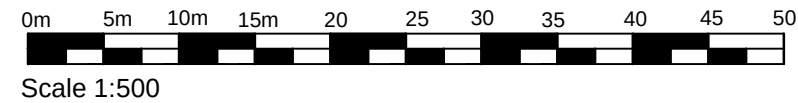

Map number: TQRQM19021143101279
OS Licence number: 0100042766

BLOCK PLAN



As Existing
Scale 1:500

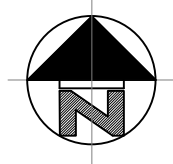

Map number: TQRQM19021143101279
OS Licence number: 0100042766

BLOCK PLAN

As Proposed
Scale 1:500

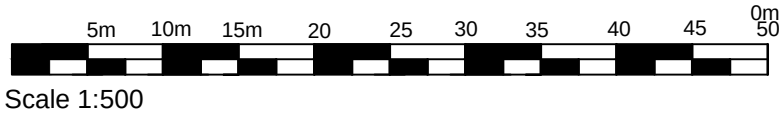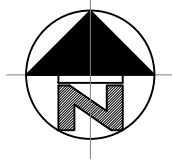

**THIS DRAWING HAS BEEN PRODUCED AND
ISSUED FOR THE PURPOSE OF OBTAINING
PLANNING PERMISSION ONLY. IT IS NOT
INTENDED AS A CONSTRUCTION DRAWING.**

Notes All dimensions to be verified on site prior to any shop or site works being commenced. Any discrepancies to be reported to the Surveyor before any work is put in hand. Do not scale from this drawing. This drawing is to be read in conjunction with all relevant consultants and specialists drawings and details.	Rev		Planning Application	Issued to Local Authority	Drawing Title Block Plan: as existing & as proposed		Client Susan Elizabeth Craig		 Chartered Building Surveyors  Unit 5 Tungsten Building, George Street Portslade, Brighton BN41 1RA Tel. 01273 420606 Fax. 01273 420707 e-mail: info@stuartradleyassociates.co.uk
					Scale 1:500	Paper size A3	Job Title Coachmans Cottage, Kings Arms Hill, Arundel: Erection of a timber constructed outbuilding within the rear garden.		
					Drawn by MT	Date Jan 2019			
					Drawing No. MT/CHA/PL/007	Rev. A			