


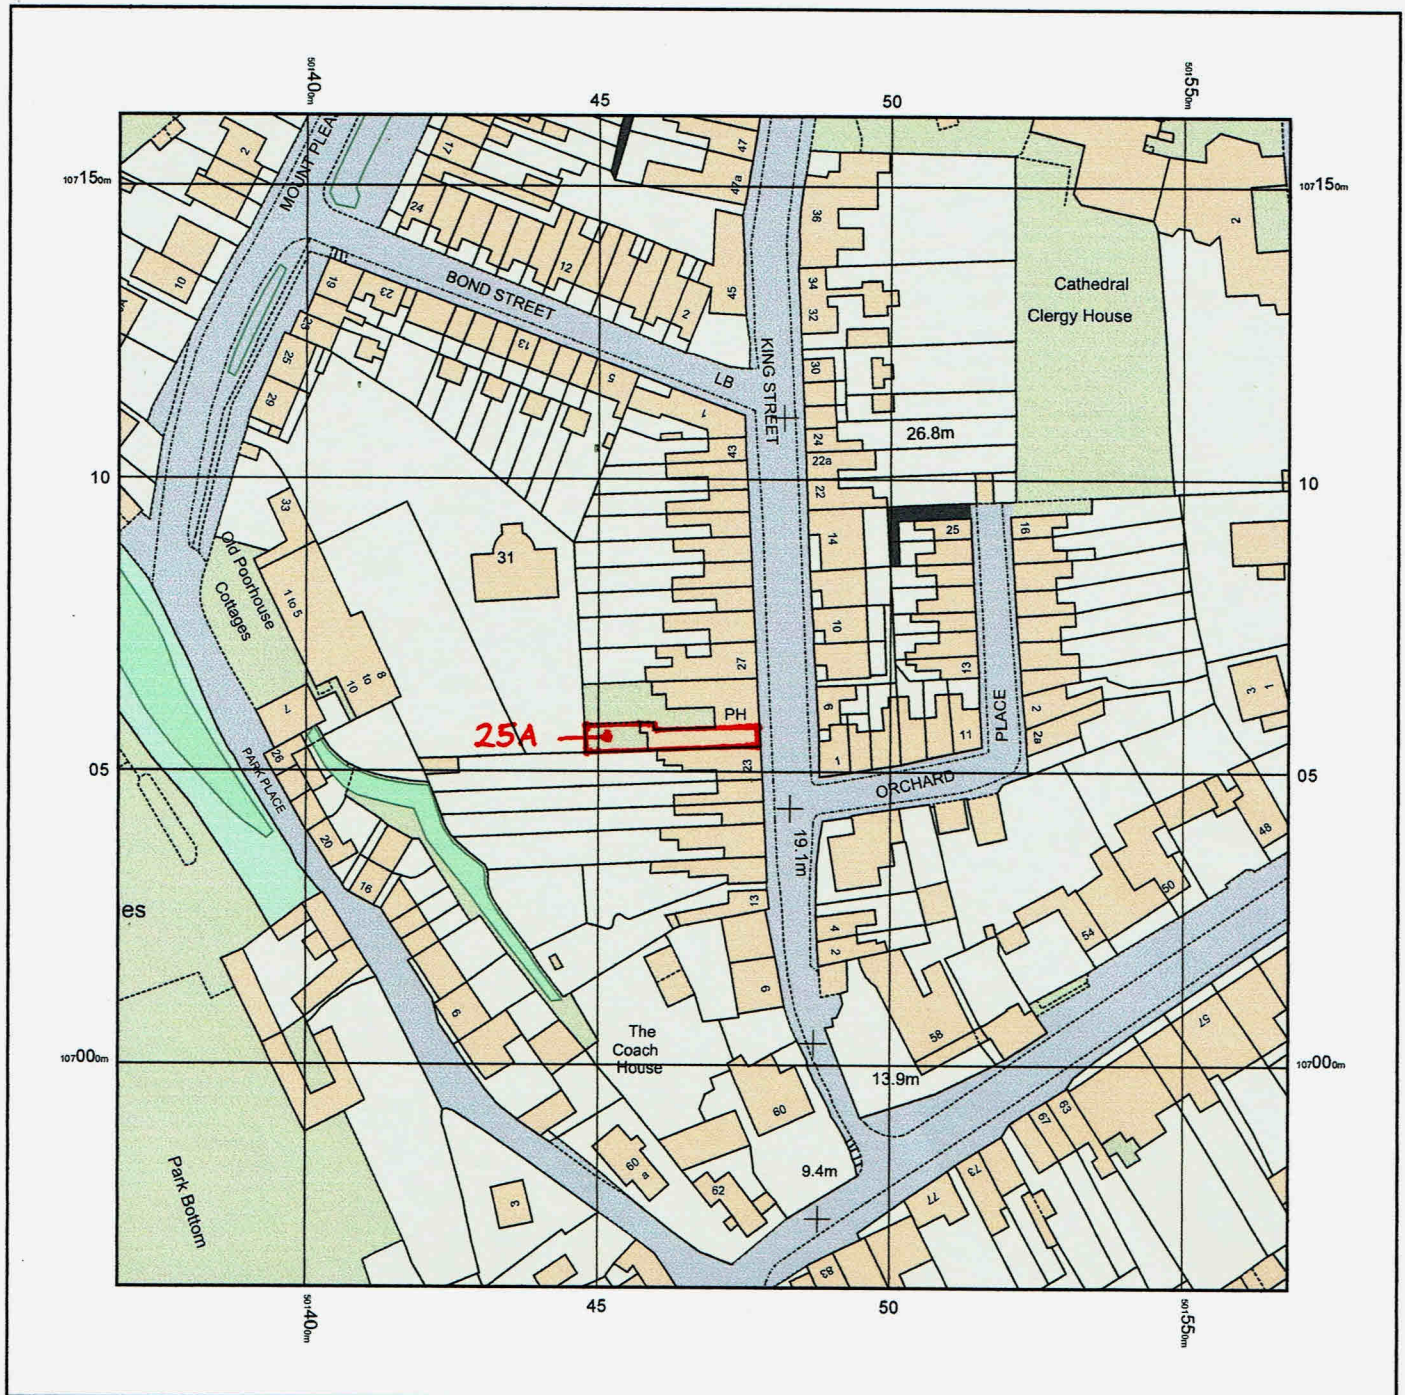

© Crown copyright and database rights 2019 Ordnance Survey 100048957. The representation of road, track or path is no evidence of a boundary or right of way. The representation of features as lines is no evidence of a property boundary.

Supplied by: www.ukmapcentre.com
 Serial No: 170928
 Centre Coordinates: 501468, 107062
 Production Date: 24/09/2019 16:26:40

25A King Street ARUNDEL
 W.Sussex. BN18 9BJ

BLOCK PLAN

Date.	Scale.	Drawn.
Feb-20	1:1250 at A4	TT
Dwg No		