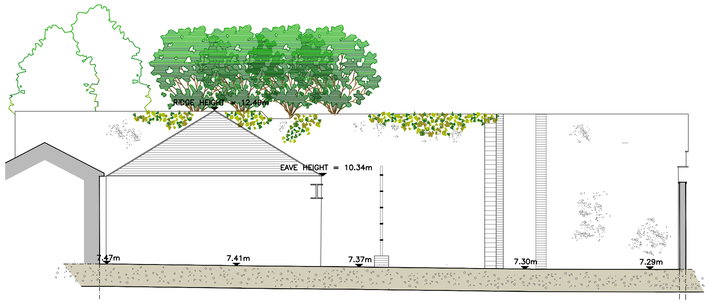

SECTION A-A (Existing) 1:100

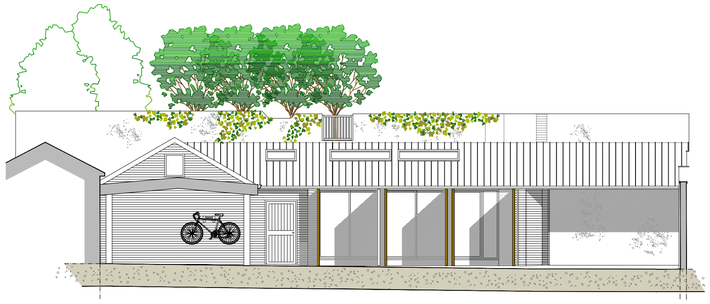

SECTION A-A (Proposed) 1:100

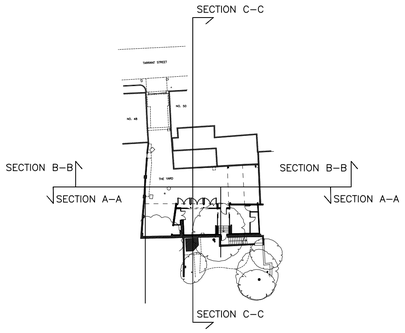

SECTION KEY (NOT TO SCALE)

NOTES:

Dimensions to be checked on site before commencing work. Any discrepancies shall be reported to the architect immediately.

Do not scale from these drawings except for planning purposes.

Use figured dimensions only.

Where applicable this drawing is to be read in conjunction with other consultants' drawings.

All drawings to be read in conjunction with specification and all other drawings including structural engineer and mechanical and electrical drawings / specification

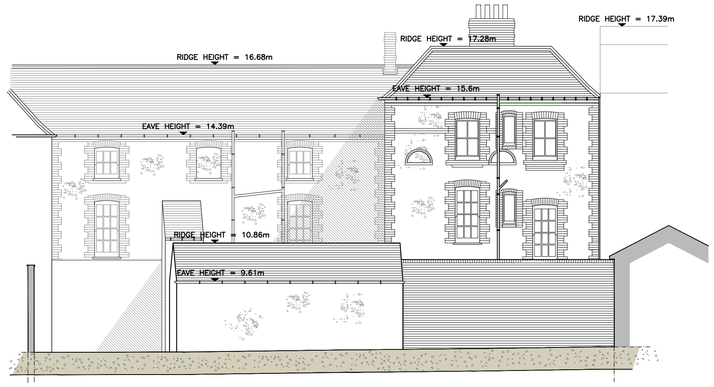

SECTION B-B (Existing) 1:100

SECTION B-B (Proposed) 1:100

Location Plan 1:1250 (@A1)

Ordnance Survey, (c) Crown Copyright 2017.
All rights reserved. Licence number 100022432

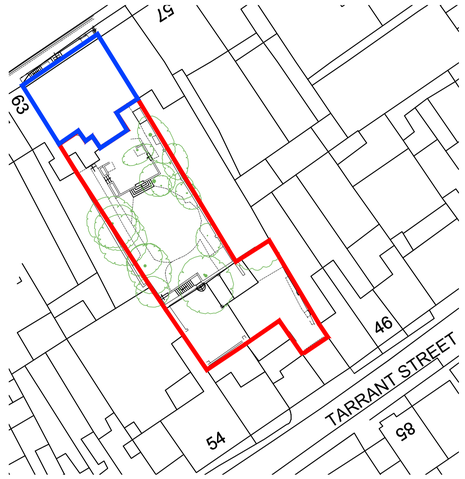

Block Plan 1:500 (@A1)

Ordnance Survey, (c) Crown Copyright 2017.
All rights reserved. Licence number 100022432

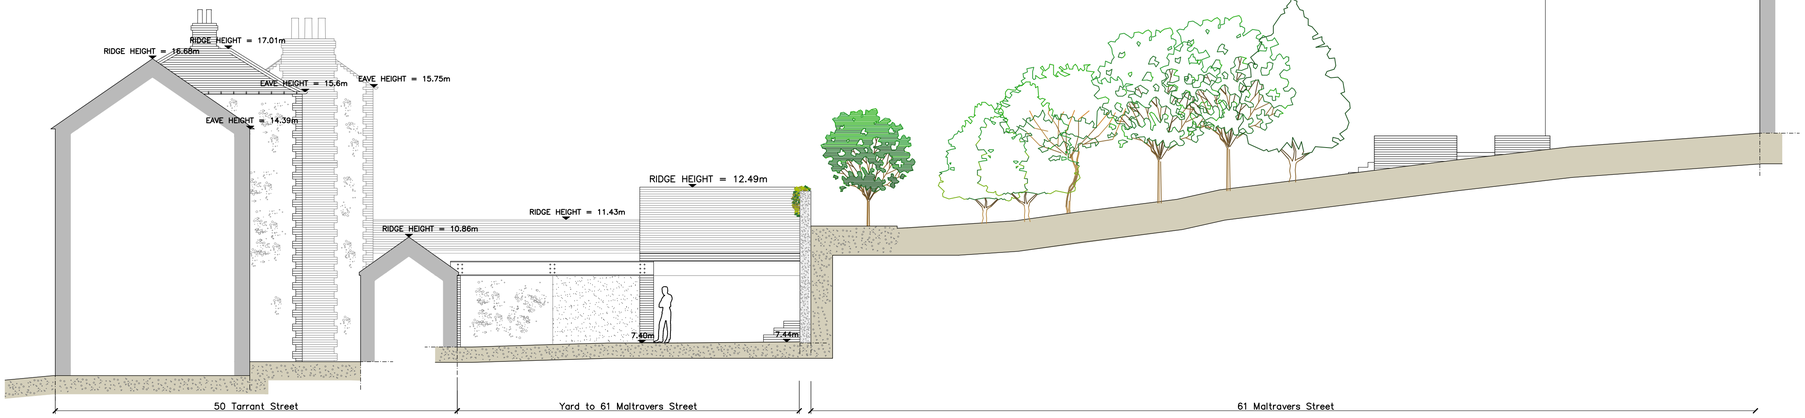

SECTION C-C (Existing) 1:100

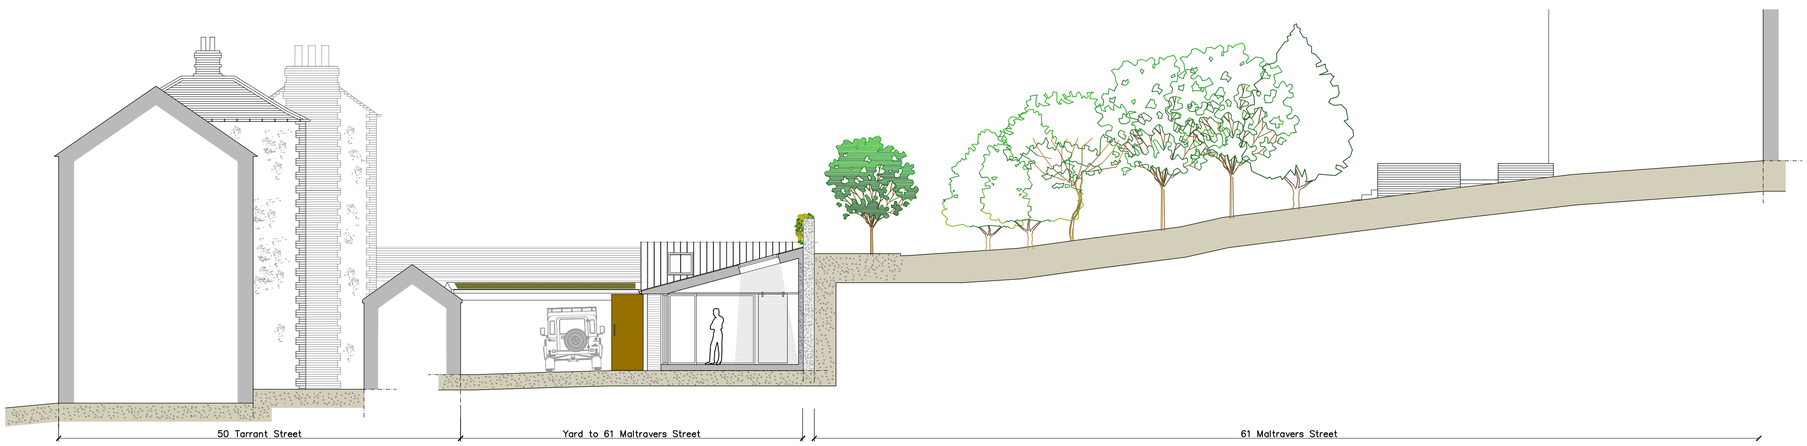

SECTION C-C (Proposed) 1:100

REV	DATE	AMENDMENT	DRAWN

hd architects
Helyer Davies Architects Ltd
1 The Old Flour Mill,
Emsworth, PO10 7BT
01243 370 715
www.hdarchitects.co.uk mail@hdarchitects.co.uk

PROJECT
48 Tarrant Street
Arundel

DRAWING	SCALE
Existing Site Sections	1:100 (@A1)
Proposed Site Sections	1:100 (@A1)

DATE July 2017	DRAWN JF/NW
DRAWING NUMBER	REVISION
17104/01	*

ARUN DISTRICT COUNCIL
NW/10/01/L