


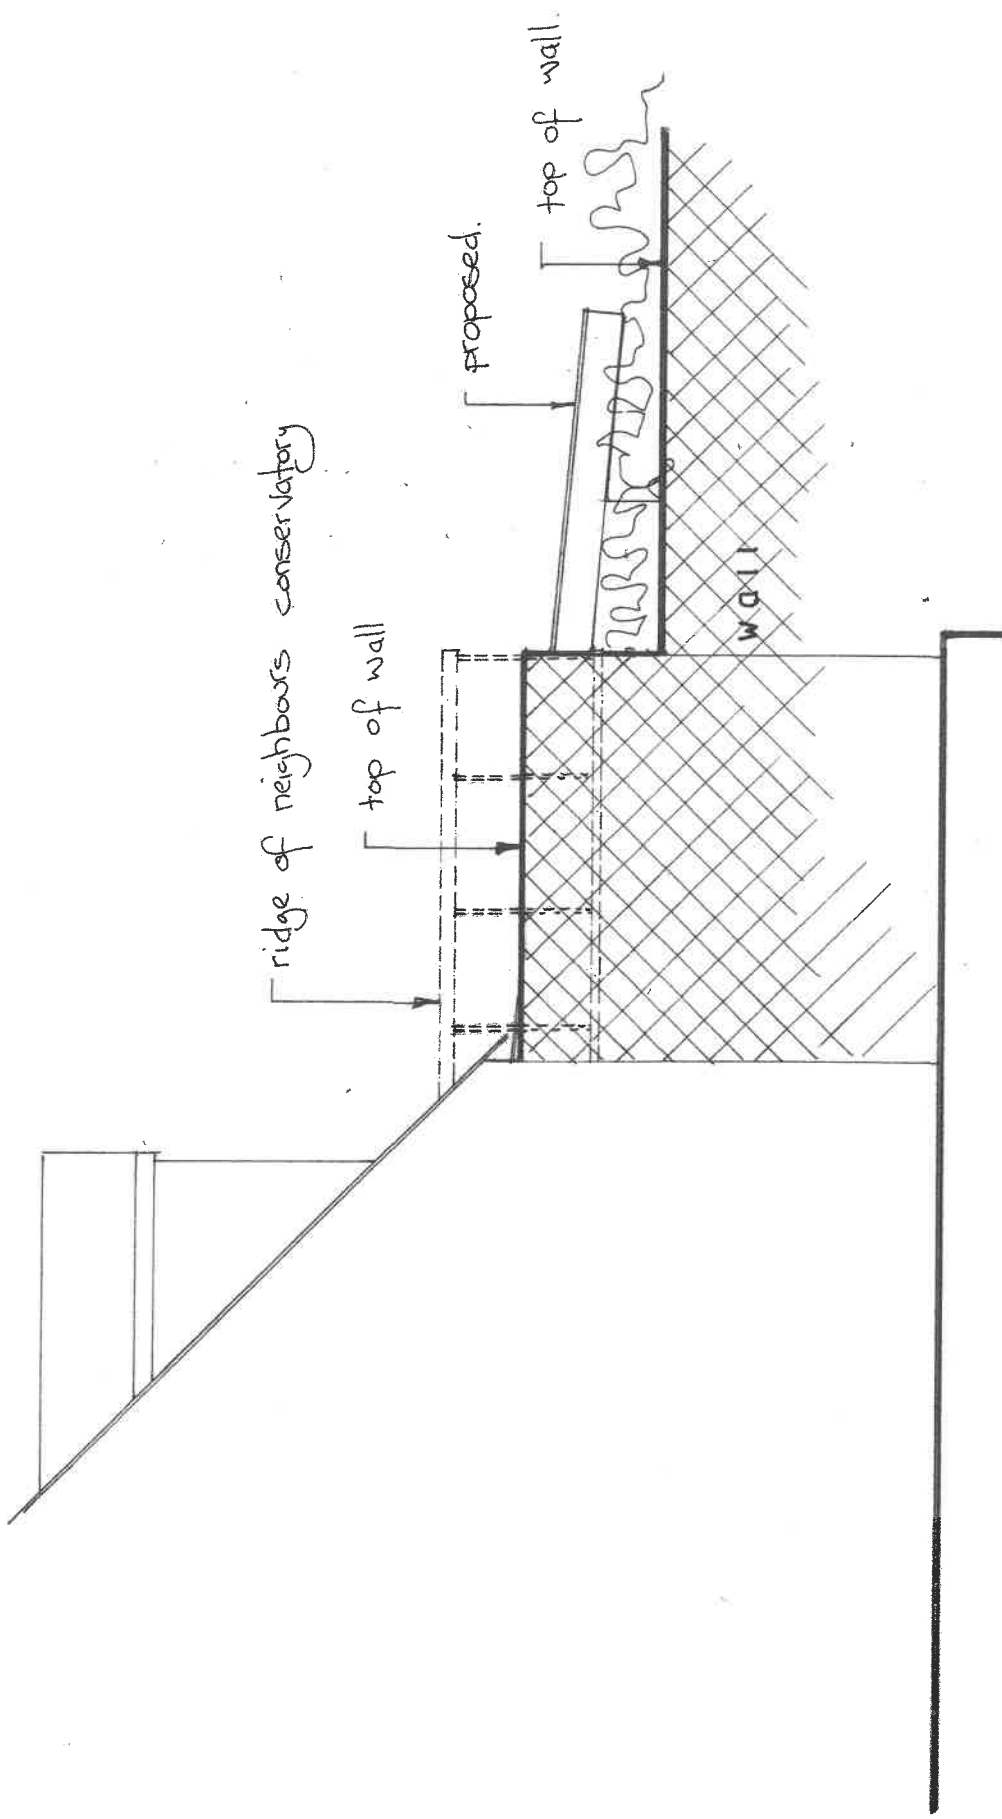

south west elevation from neighbouring property

1:50

AS PROPOSED