



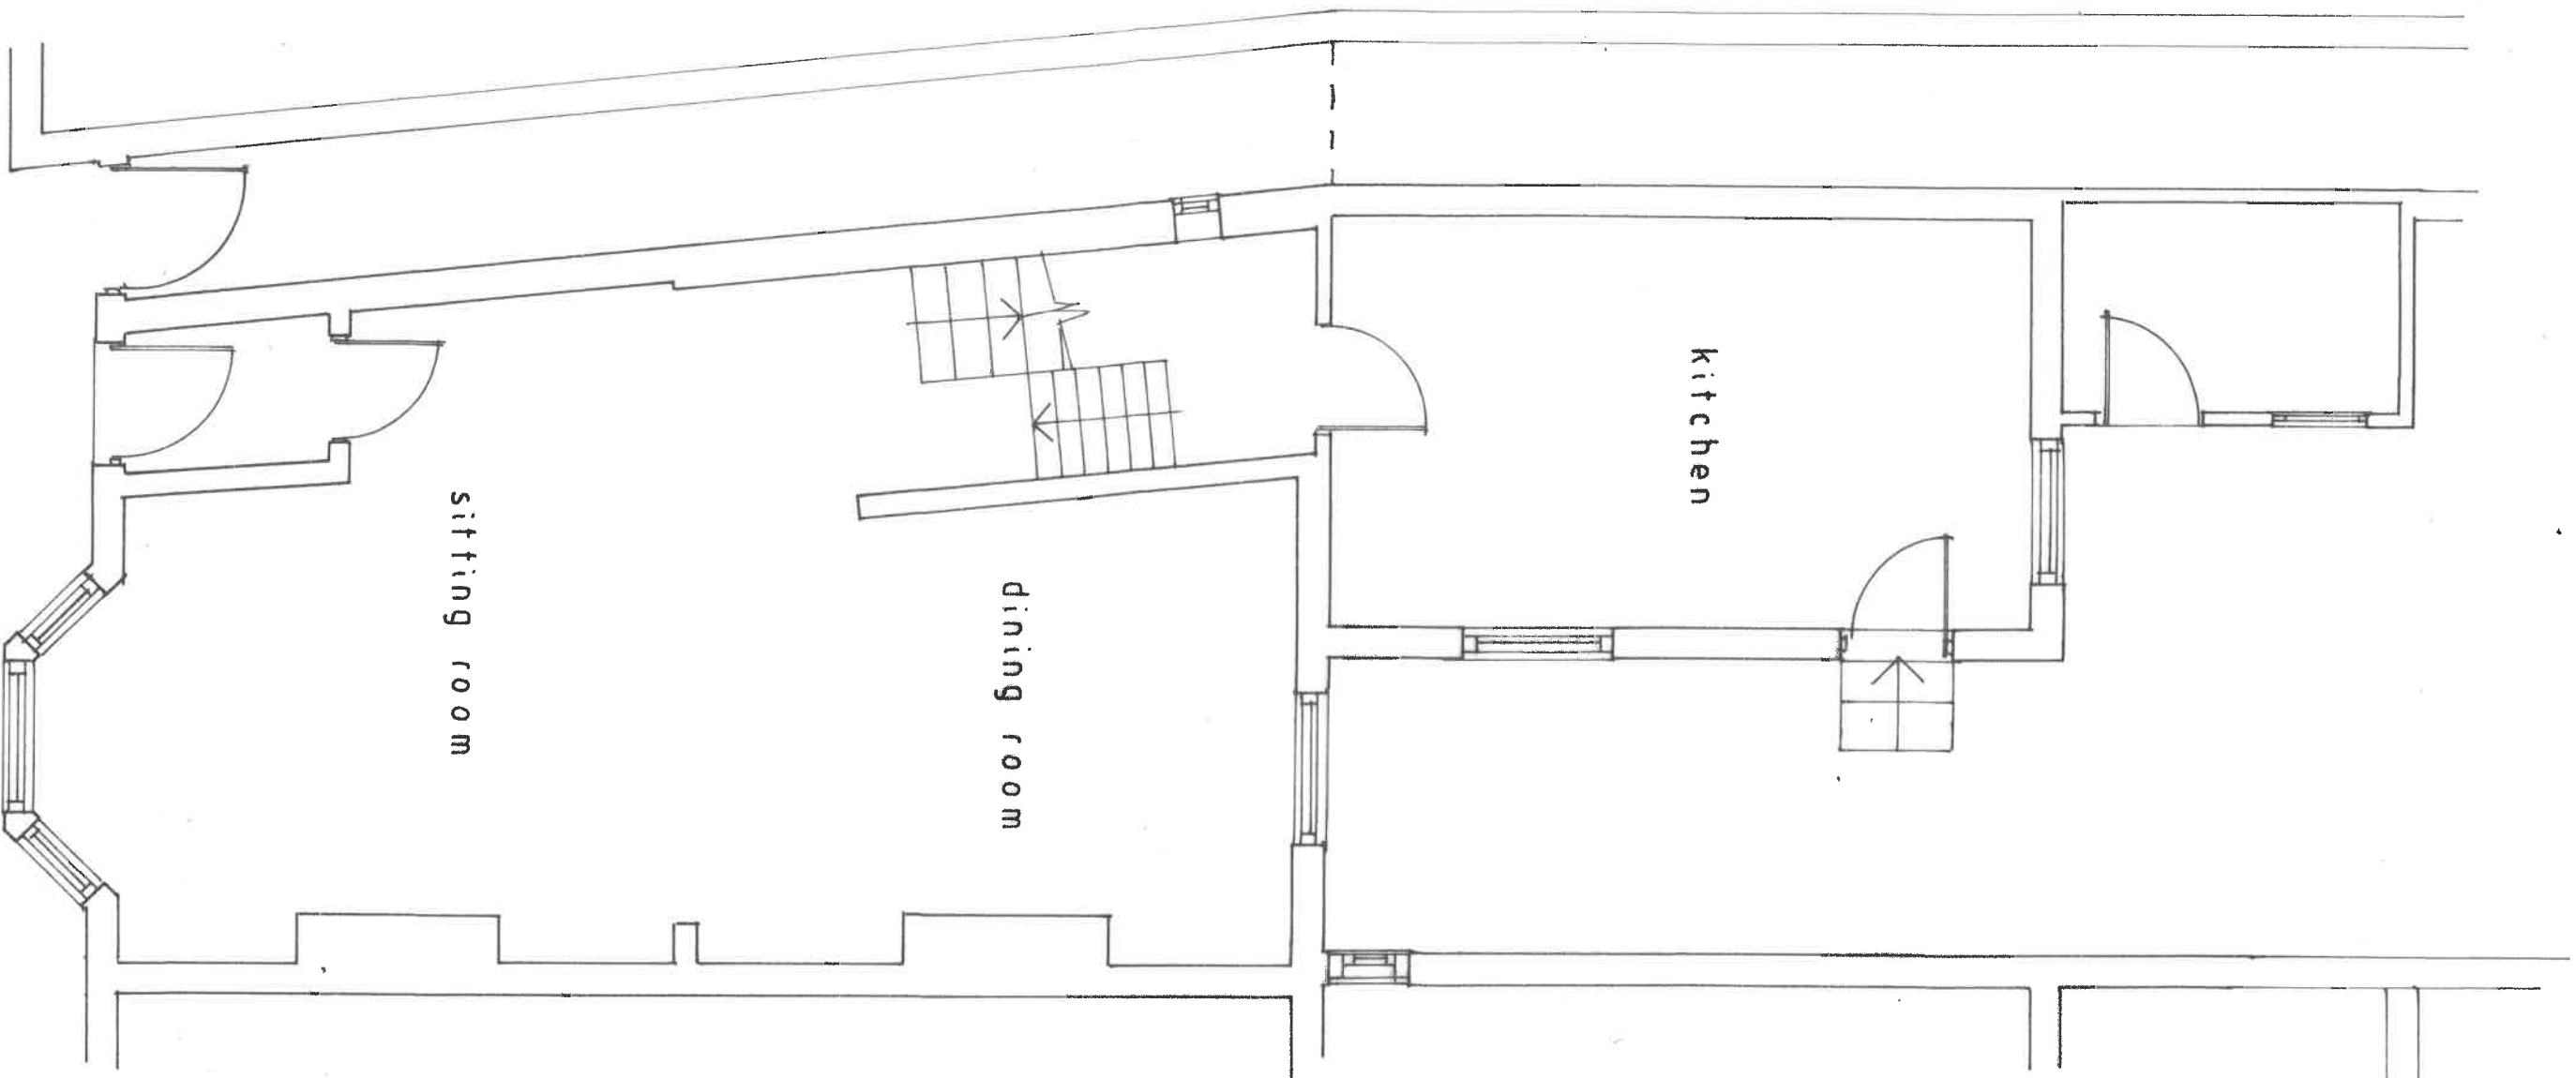

GROUND FLOOR PLAN 1:50

AS EXISTING

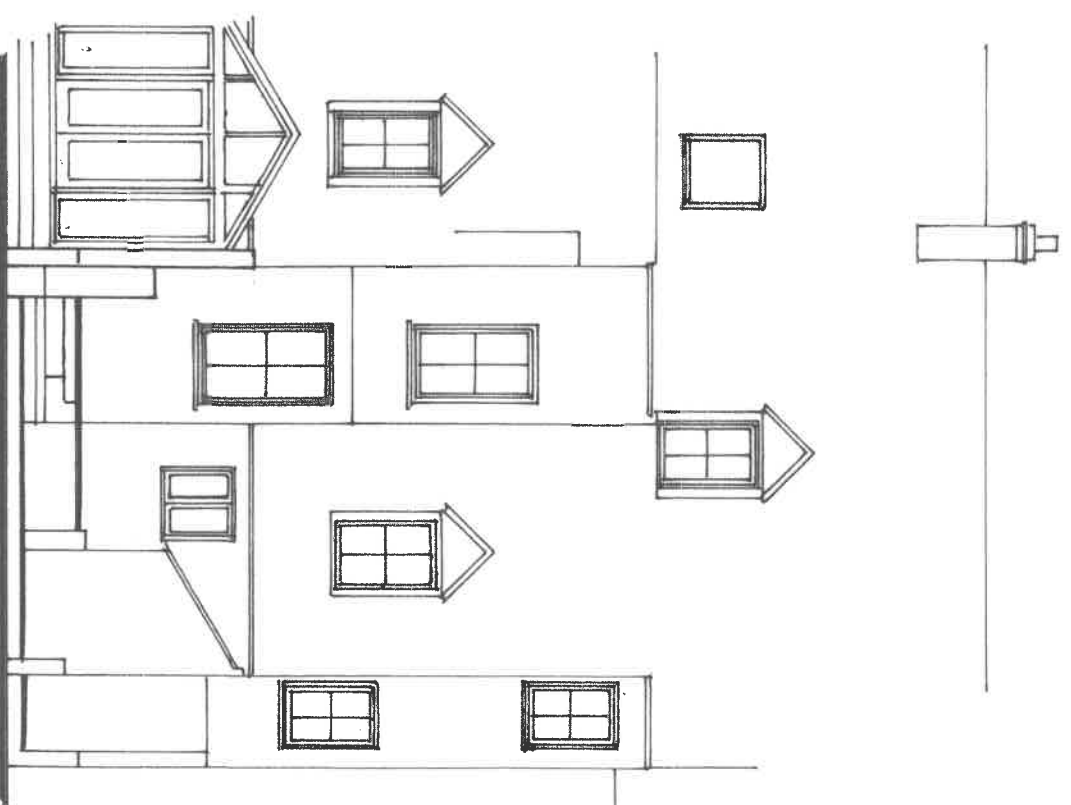

south east elevation
1:100