


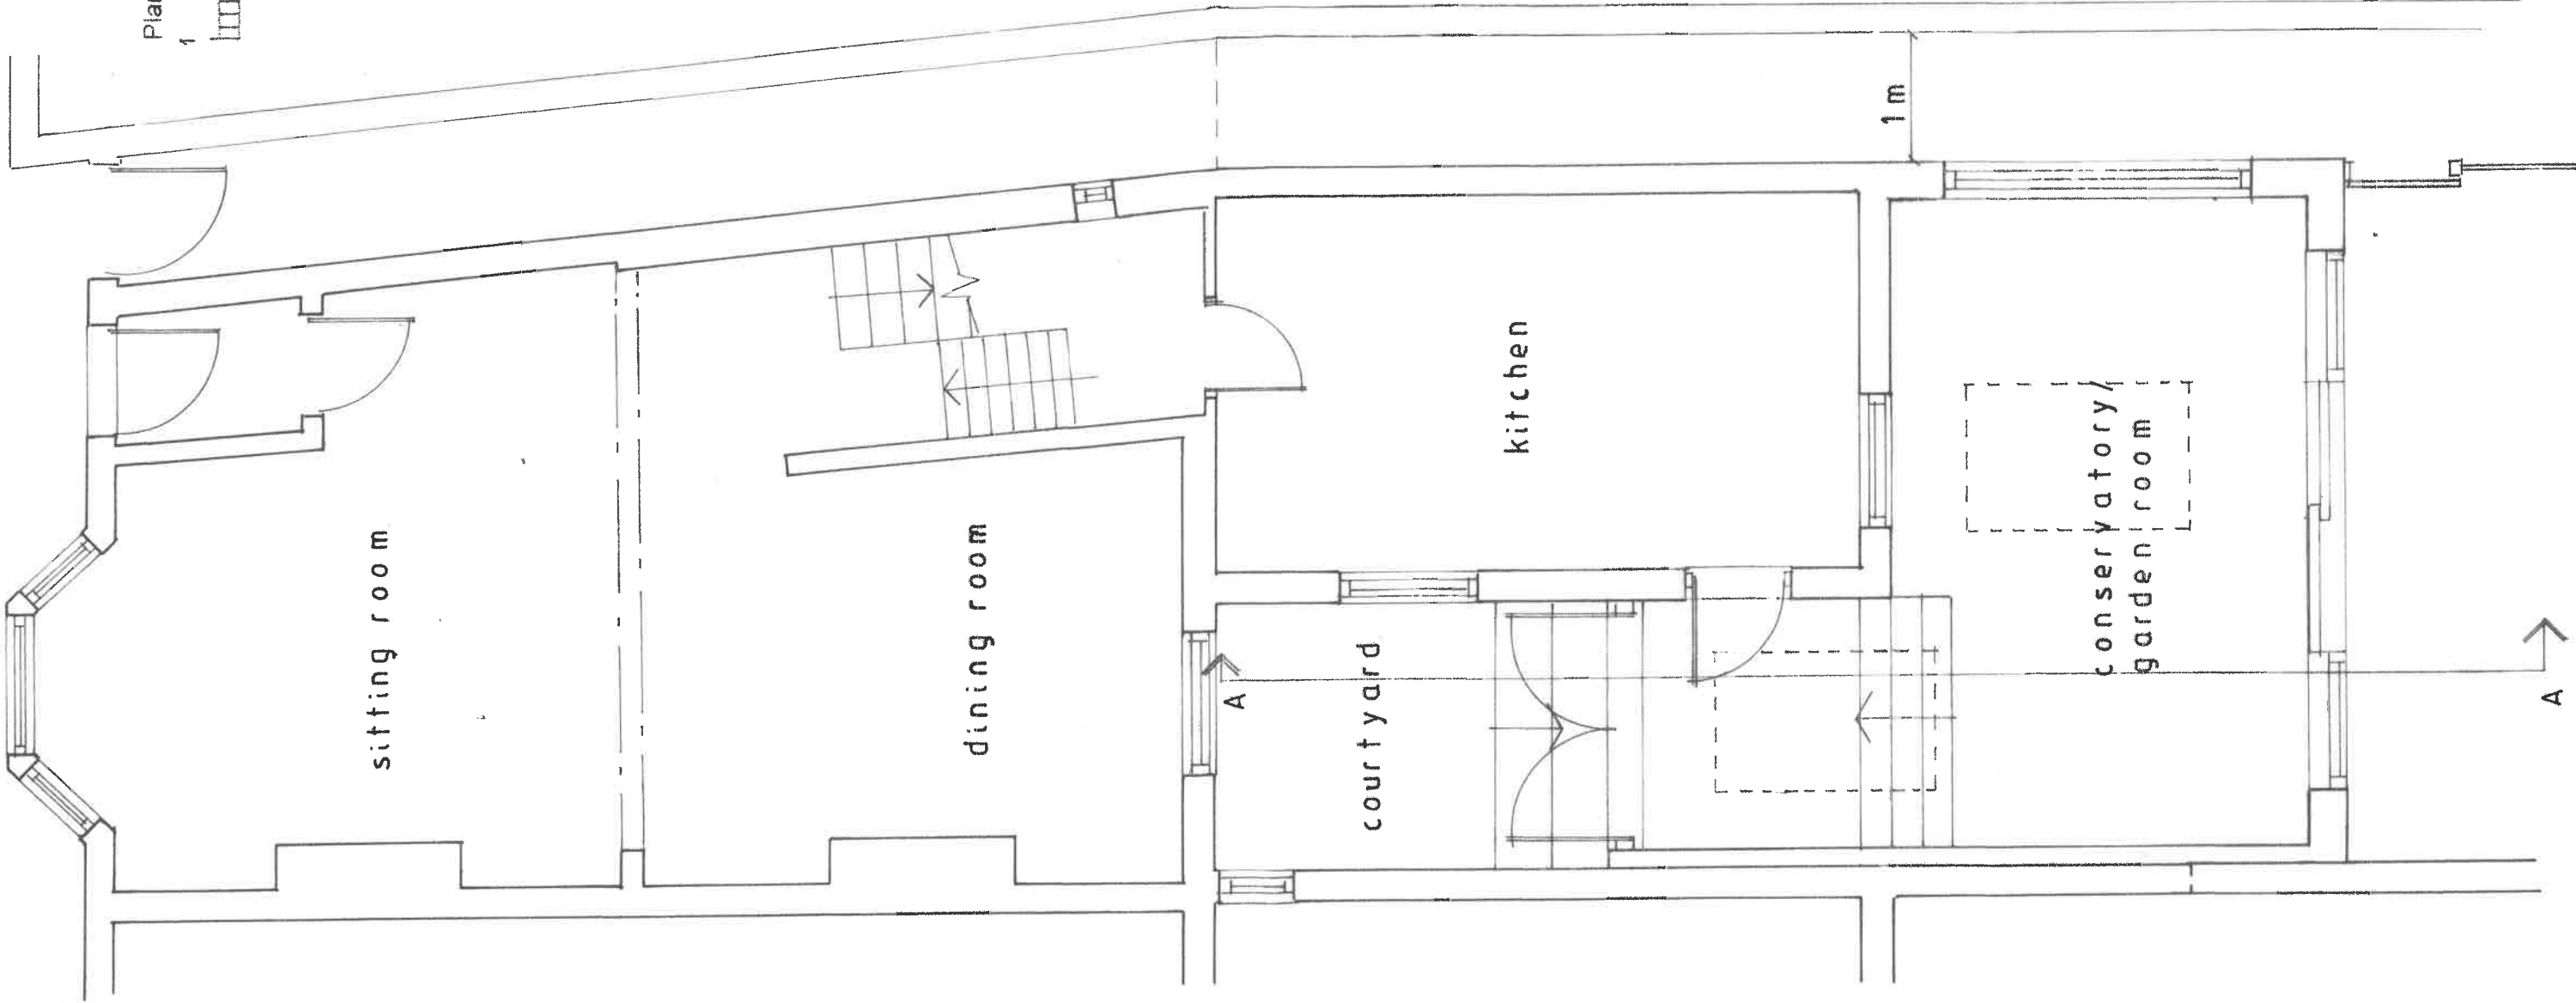

Plans 1:50

1

2

3

4

5

FLOOR PLAN 1:50
AT A3
AS PROPOSED