

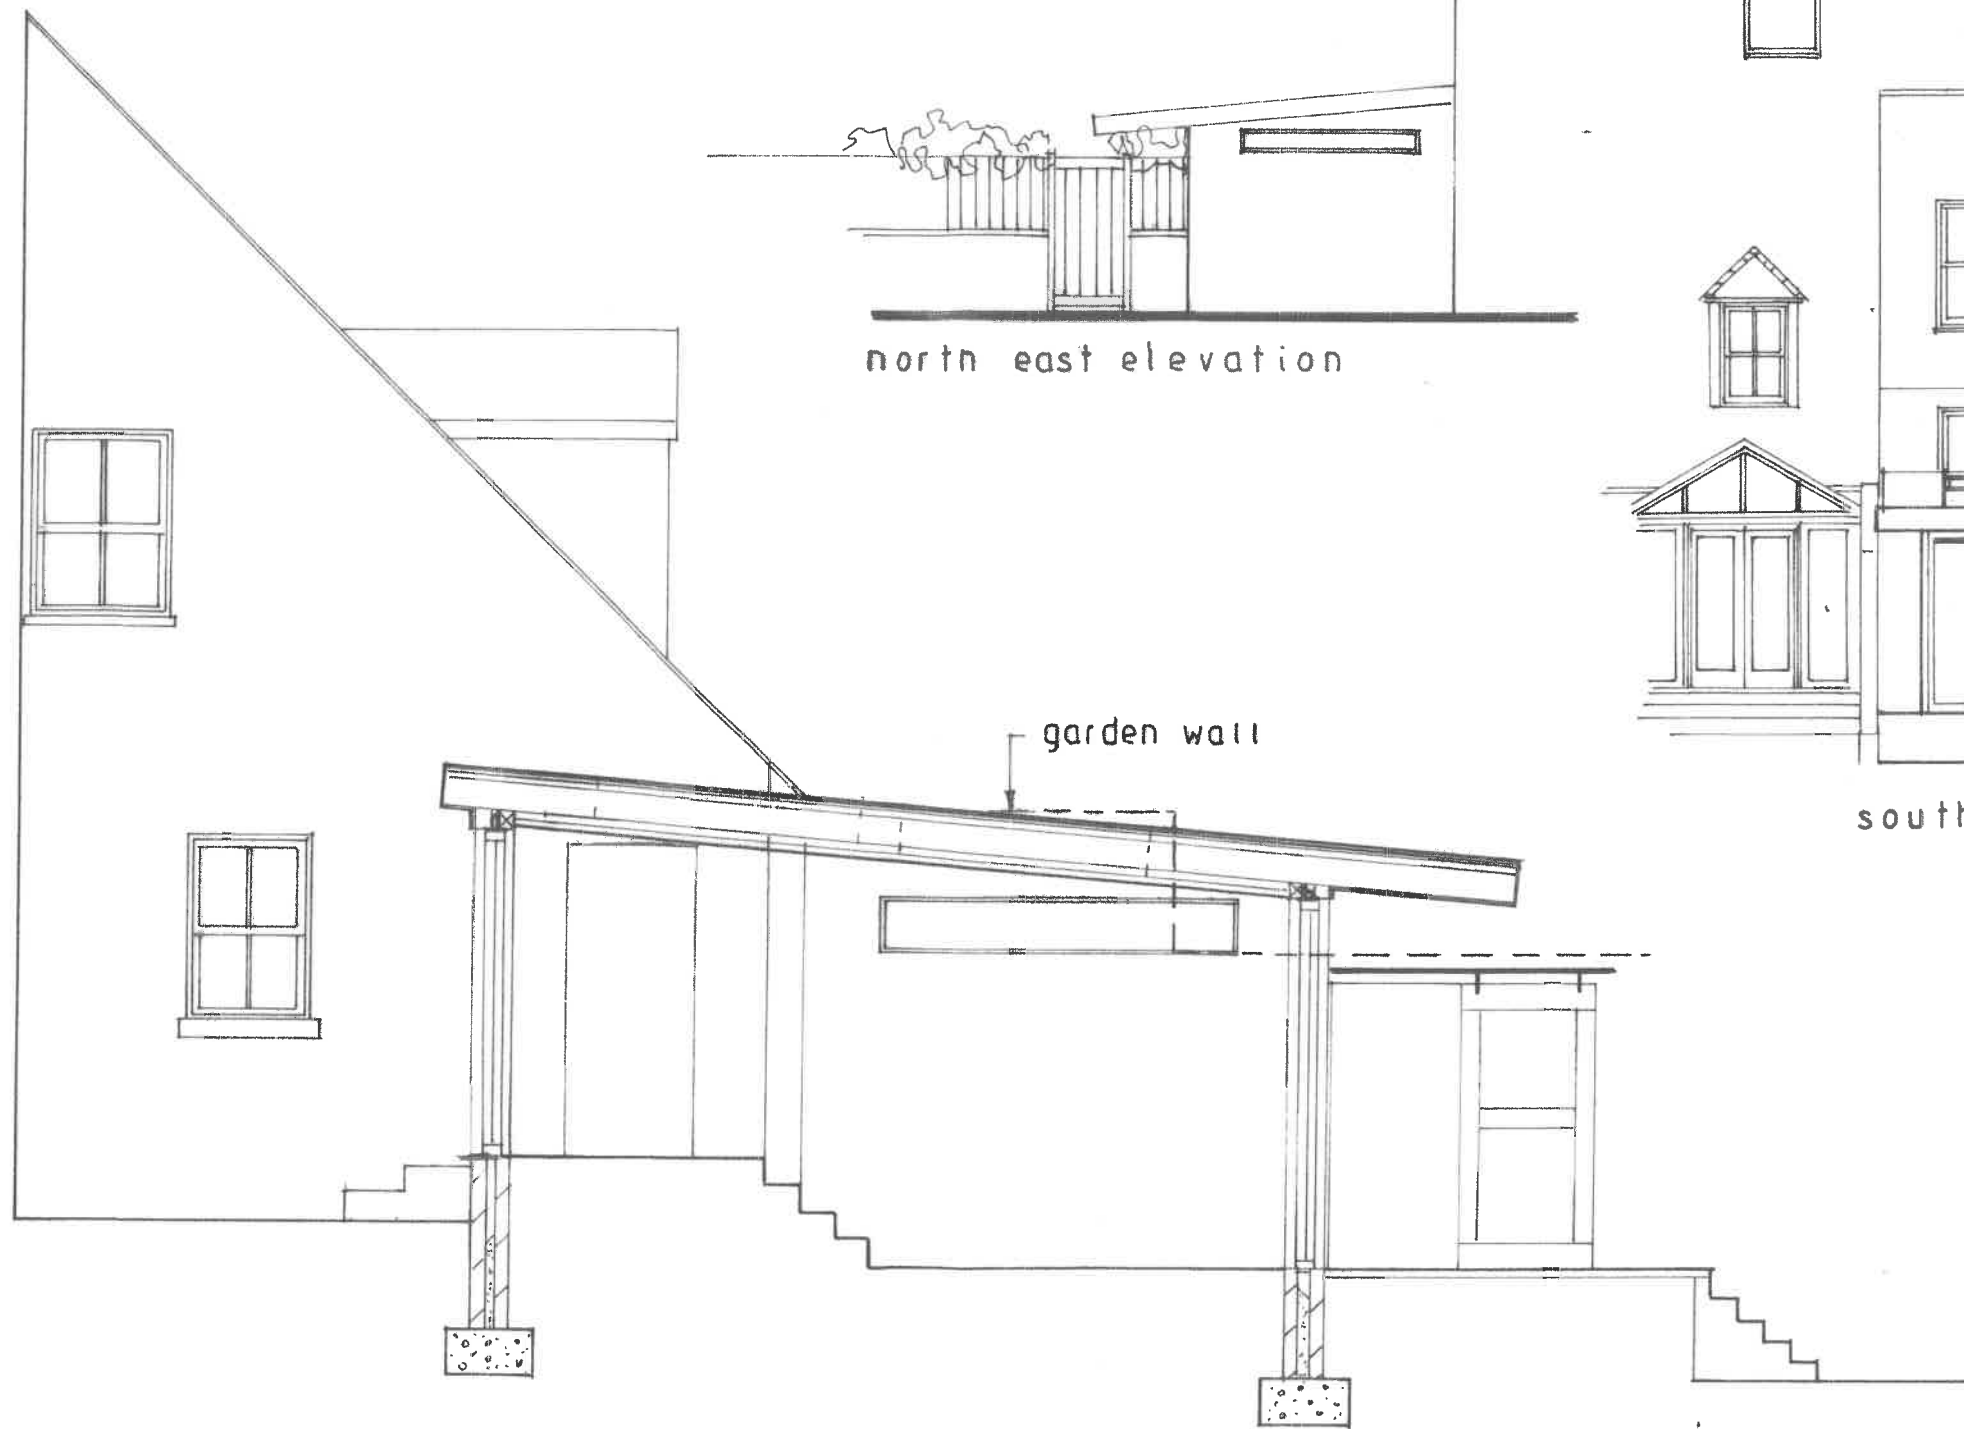


Elevations 1:100

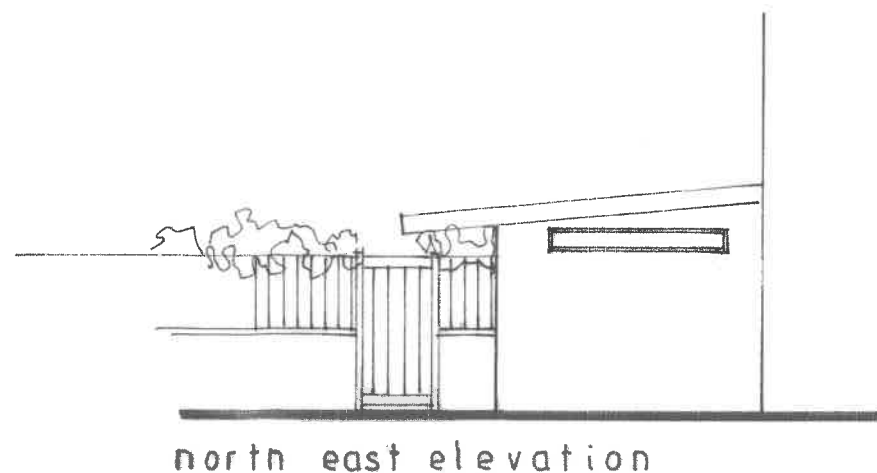

AS PROPOSED

A - A SECTION 1:50 AT A3
Amend 'A'
(south west)

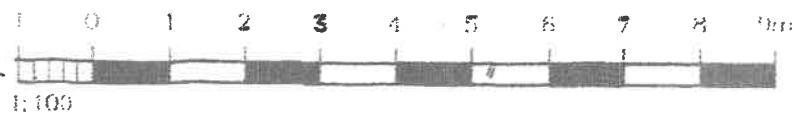

LA/19/03