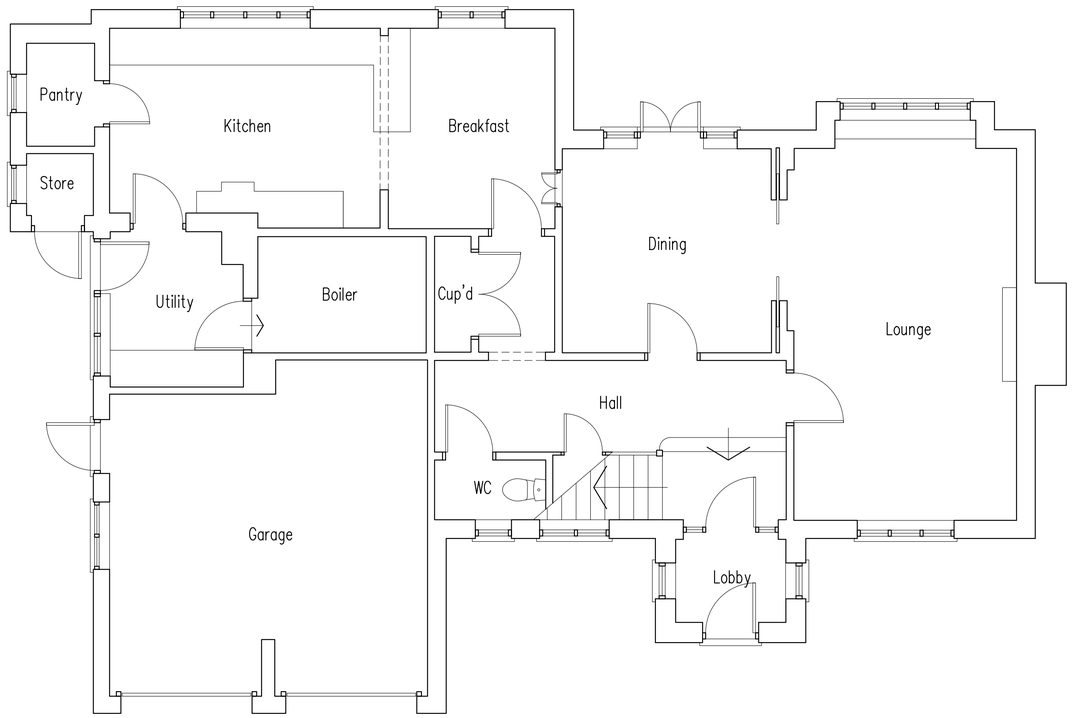

Ground Floor Plan

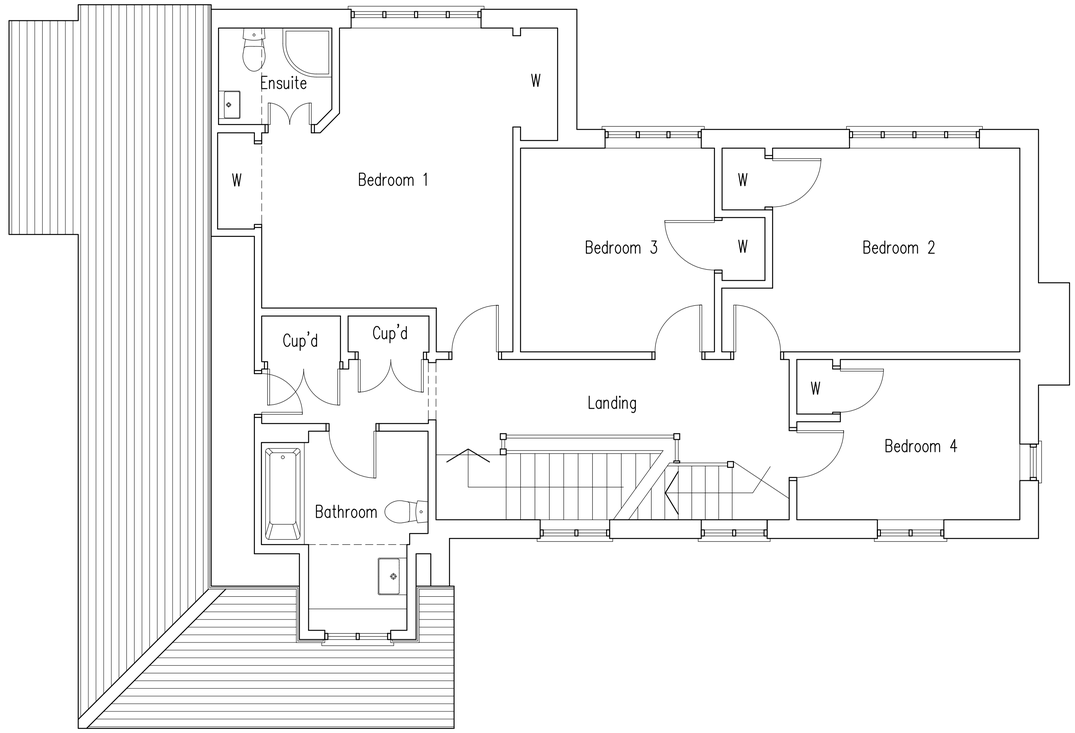

First Floor Plan

ARCH-TECH LIMITED OWN THE COPYRIGHT OF THIS DRAWING. WRITTEN CONSENT MUST BE OBTAINED BEFORE THIS DRAWING IS COPIED OR USED FOR ANY PURPOSE OTHER THAN THE ONE FOR WHICH IT WAS SUPPLIED.

ARCH-TECH LIMITED TO BE IMMEDIATELY INFORMED OF ANY DISCREPANCIES THAT ARE DISCOVERED ON SITE.

N

1 2 3 4 5

Rev	Description	Date

Site
Proposed Extensions & Alterations
Orchard House
33a Torton Hill Road
ARUNDEL

Title
Existing Ground & First Floor Plans

Archtech
Unit 15, Finns Business Park, Mill Lane, Crondall, Surrey, GU10 5HP
t: +44 (0) 1252 852007 e: mail@archtech.co.uk

Date	Drawn
Mar.'21	MDG
Scale 1:50	Sheet Size A1
Drawing No. 1876/01	Rev

ARUN DISTRICT COUNCIL AB/10/01/HH