




Existing Street Scene



Proposed Street Scene

ARCH-TECH LIMITED OWN THE COPYRIGHT OF THIS DRAWING. WRITTEN CONSENT MUST BE OBTAINED BEFORE THIS DRAWING IS COPIED OR USED FOR ANY PURPOSE OTHER THAN THE ONE FOR WHICH IT WAS SUPPLIED.
ARCH-TECH LIMITED TO BE IMMEDIATELY INFORMED OF ANY DISCREPANCIES THAT ARE DISCOVERED ON SITE.

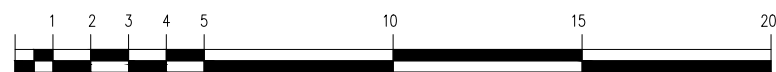

Site Proposed Extensions & Alterations to
Orchard House, 33A Torton Hill Road,
ARUNDEL

Title Existing & Proposed Street Elevation

Archtech

Unit 15, Finns Business Park, Mill Lane, Crondall, Surrey, GU10 5HP
t: +44 (0) 1252 852007 e: mail@archtech.co.uk

Date Aug.'21

Drawn MDG

Scale 1:200

Sheet Size A3

Dwg No. 1876/09

Rev