




22 Kings Street
Arundel
BN18 9BW

Tree location plan and works information

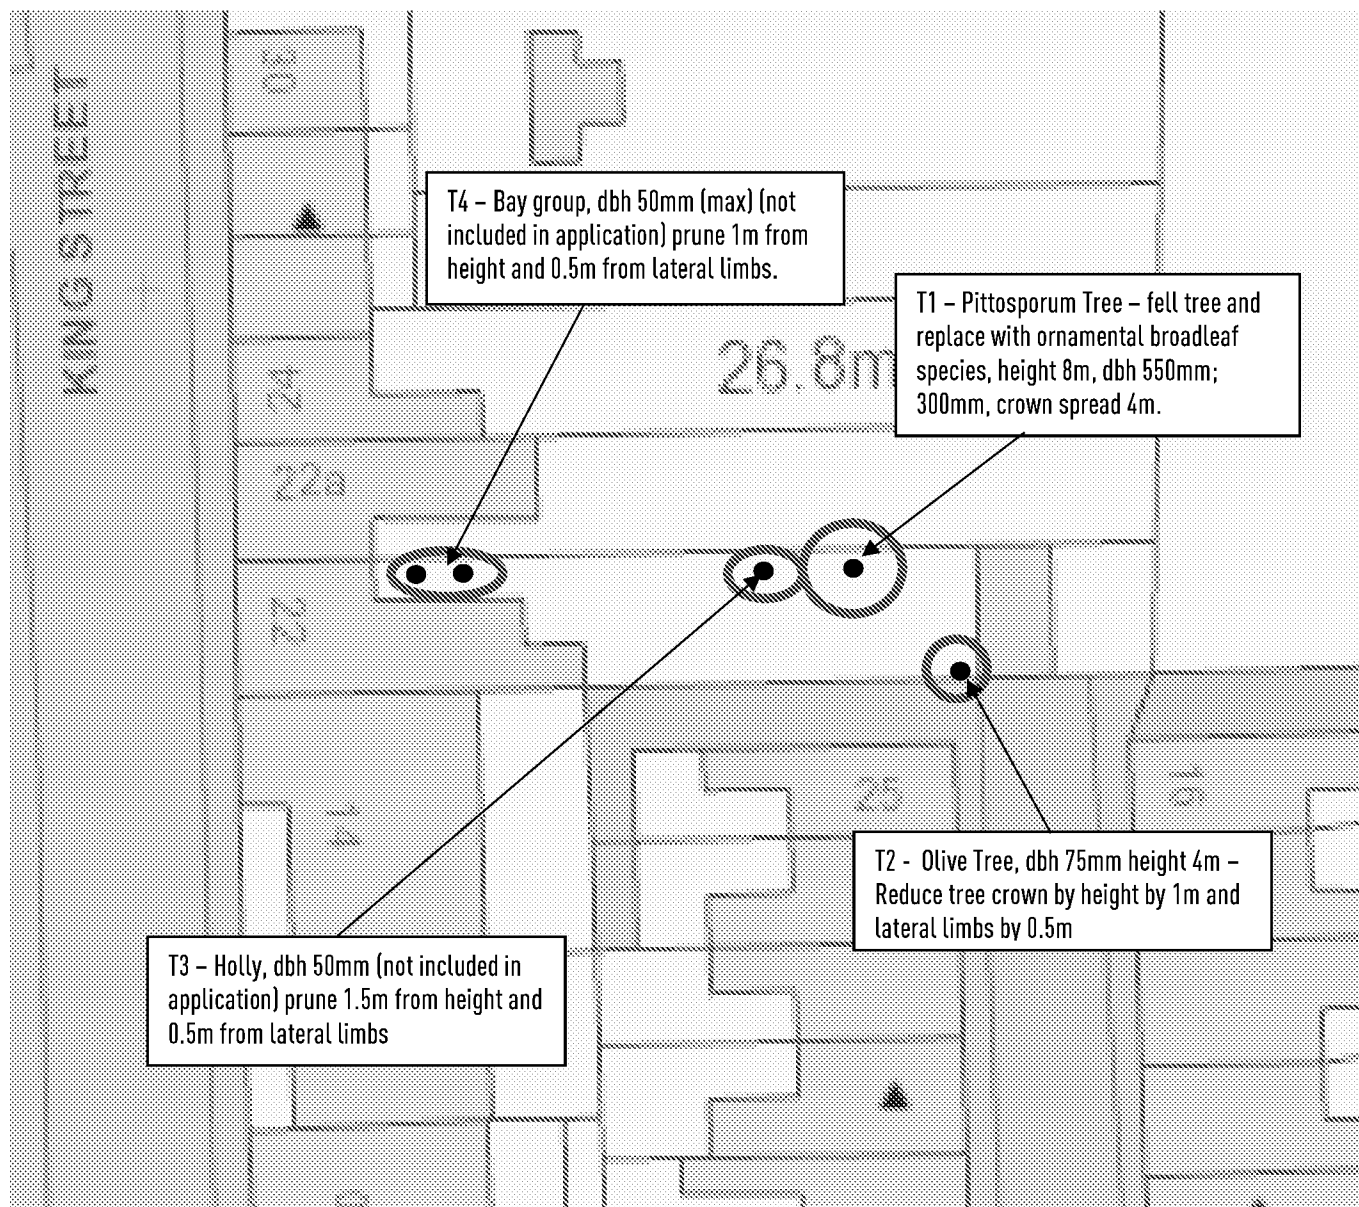


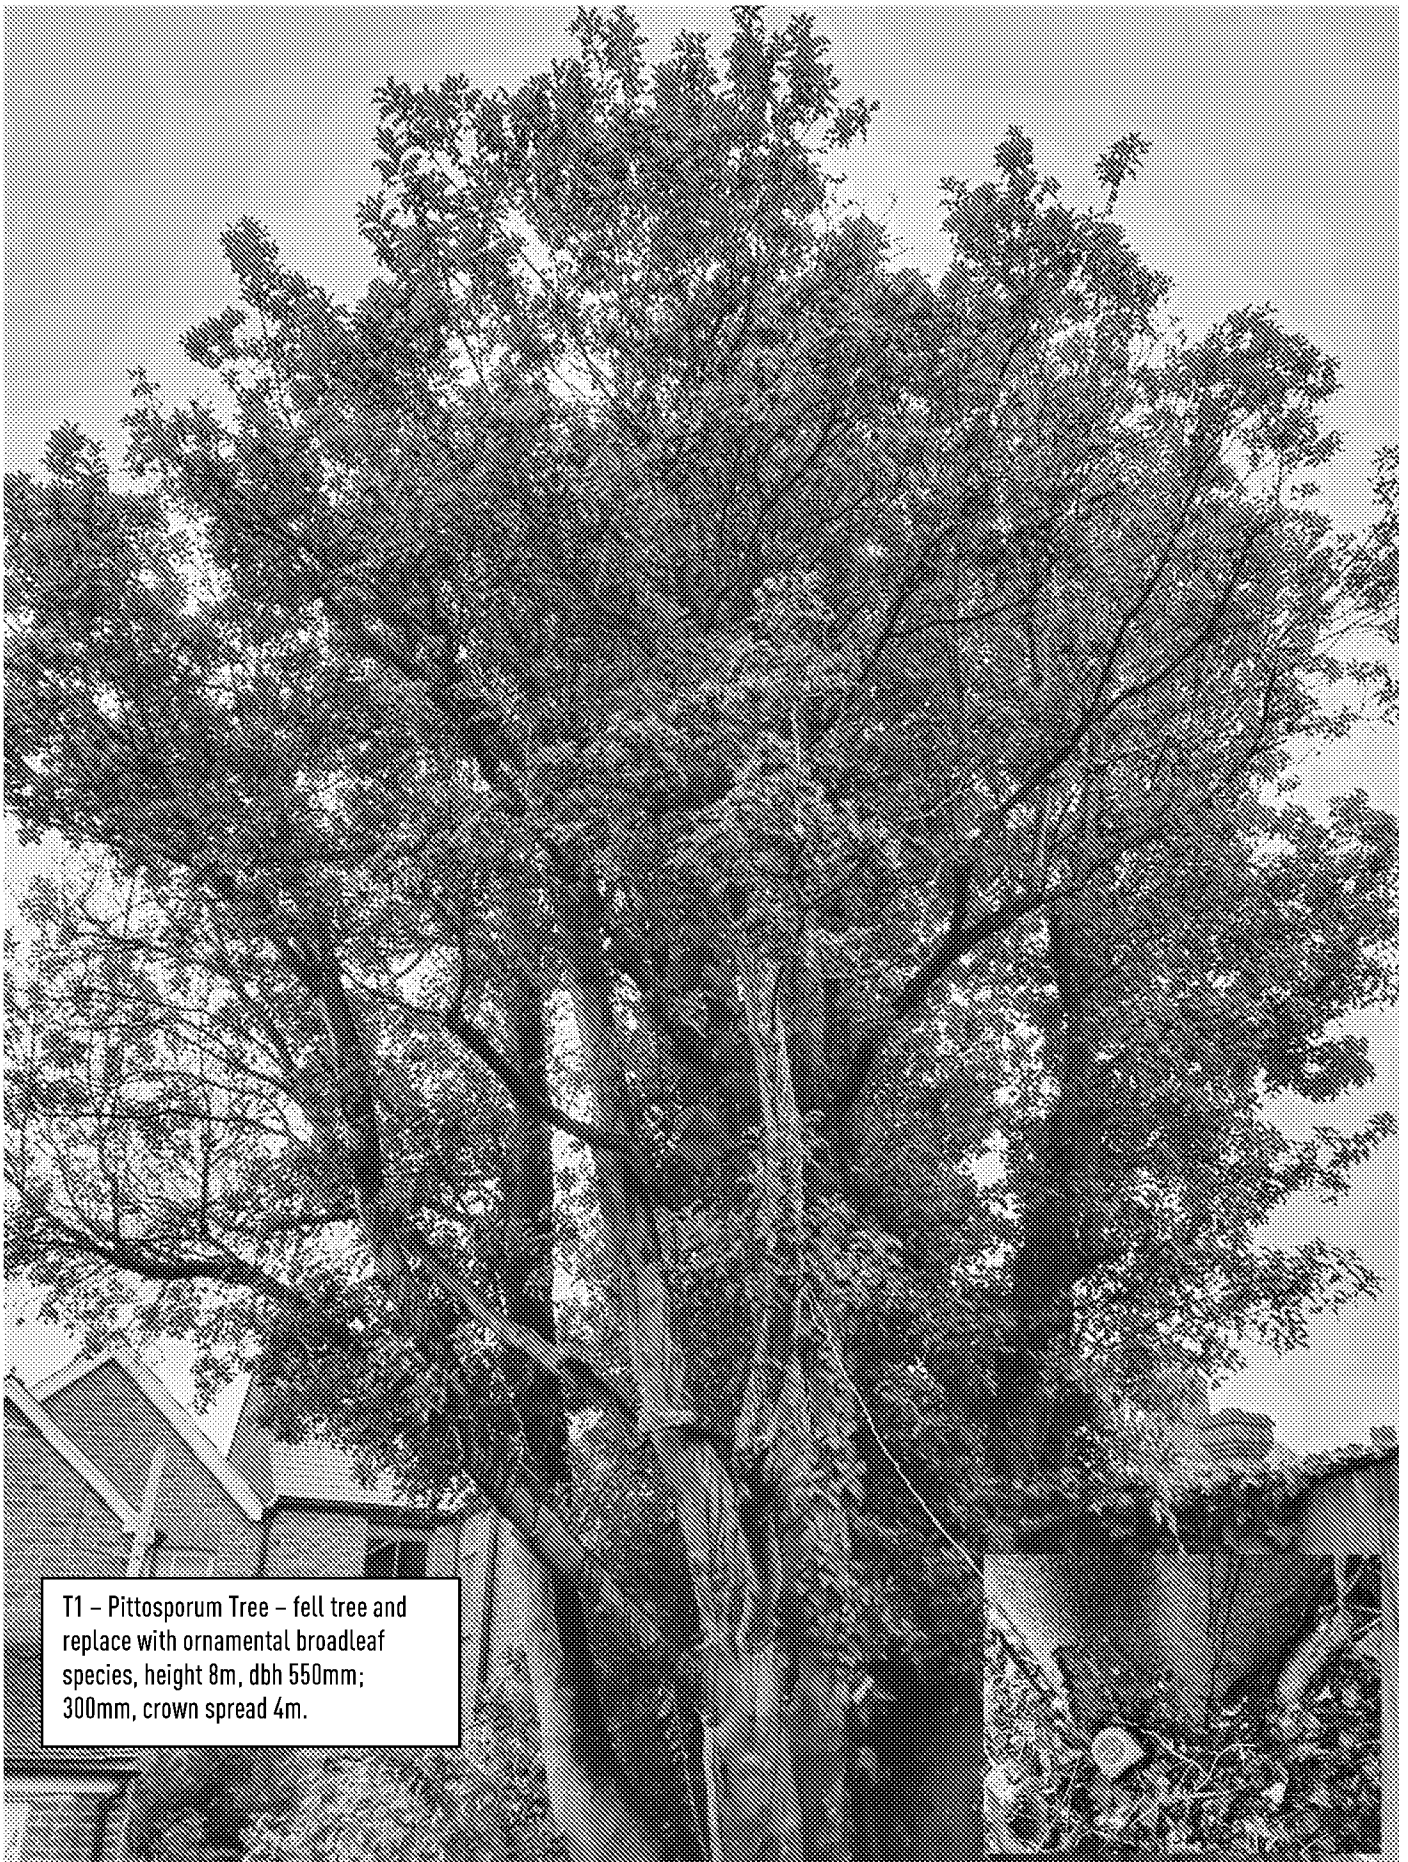


T1 – Pittosporum Tree – fell tree and replace with ornamental broadleaf species, height 8m, dbh 550mm; 300mm, crown spread 4m.

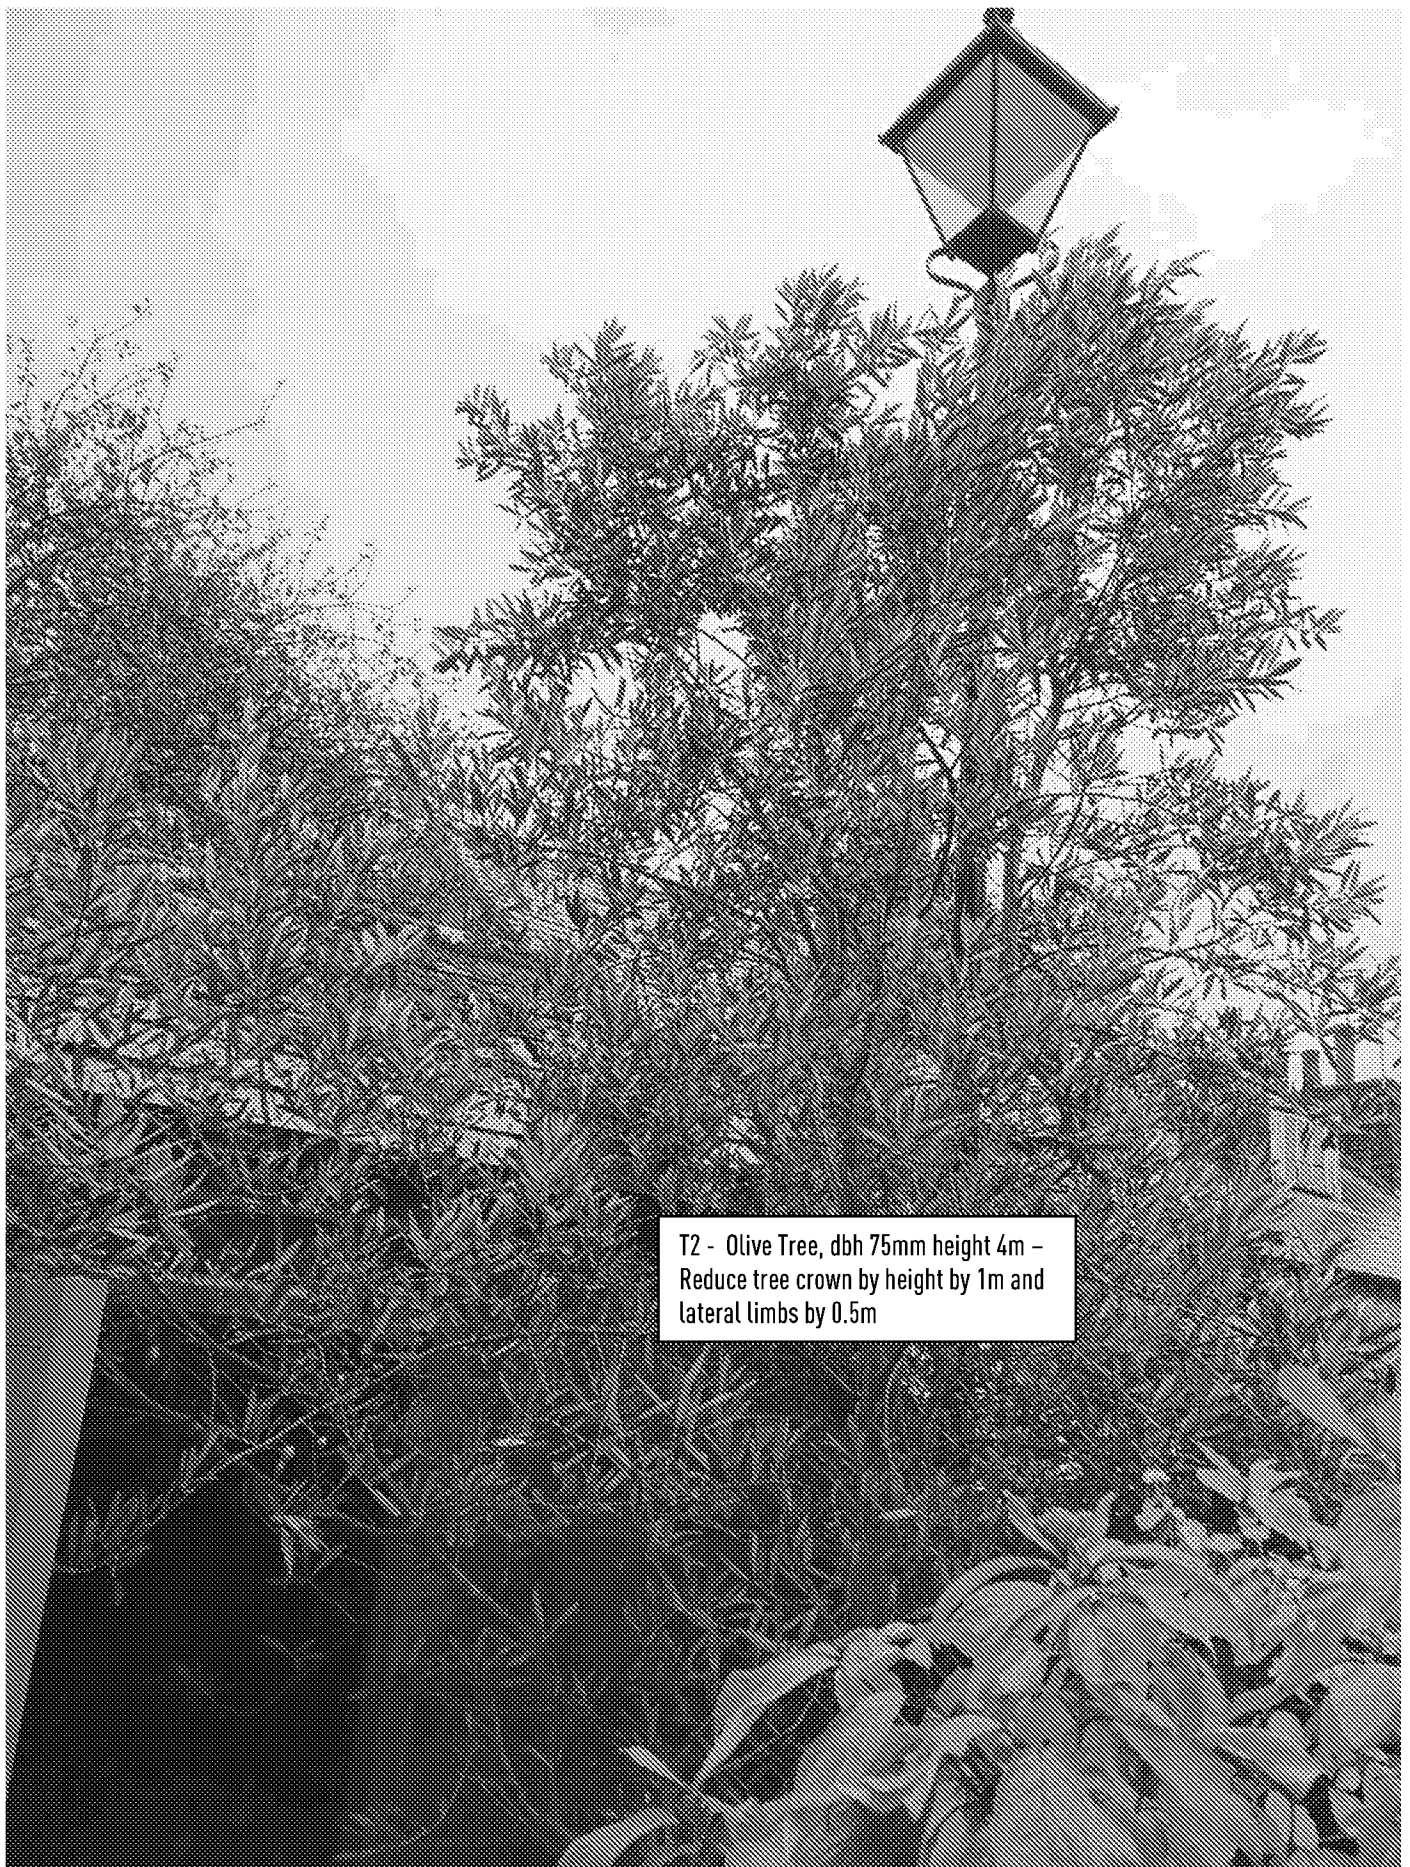

T2 - Olive Tree, dbh 75mm height 4m -
Reduce tree crown by height by 1m and
lateral limbs by 0.5m

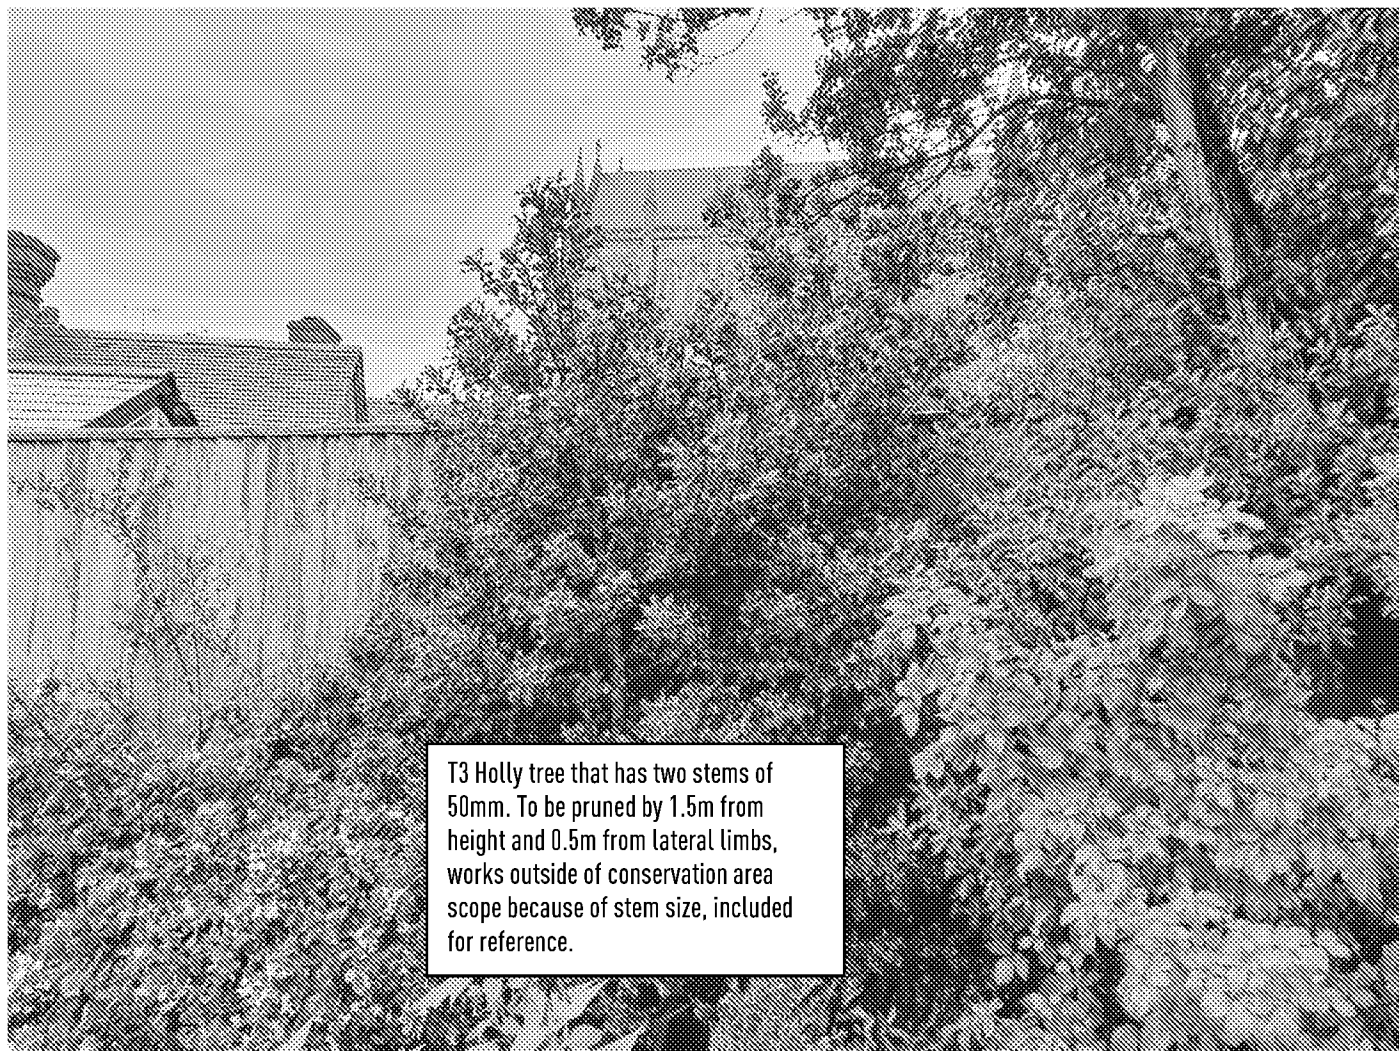

T3 Holly tree that has two stems of 50mm. To be pruned by 1.5m from height and 0.5m from lateral limbs, works outside of conservation area scope because of stem size, included for reference.

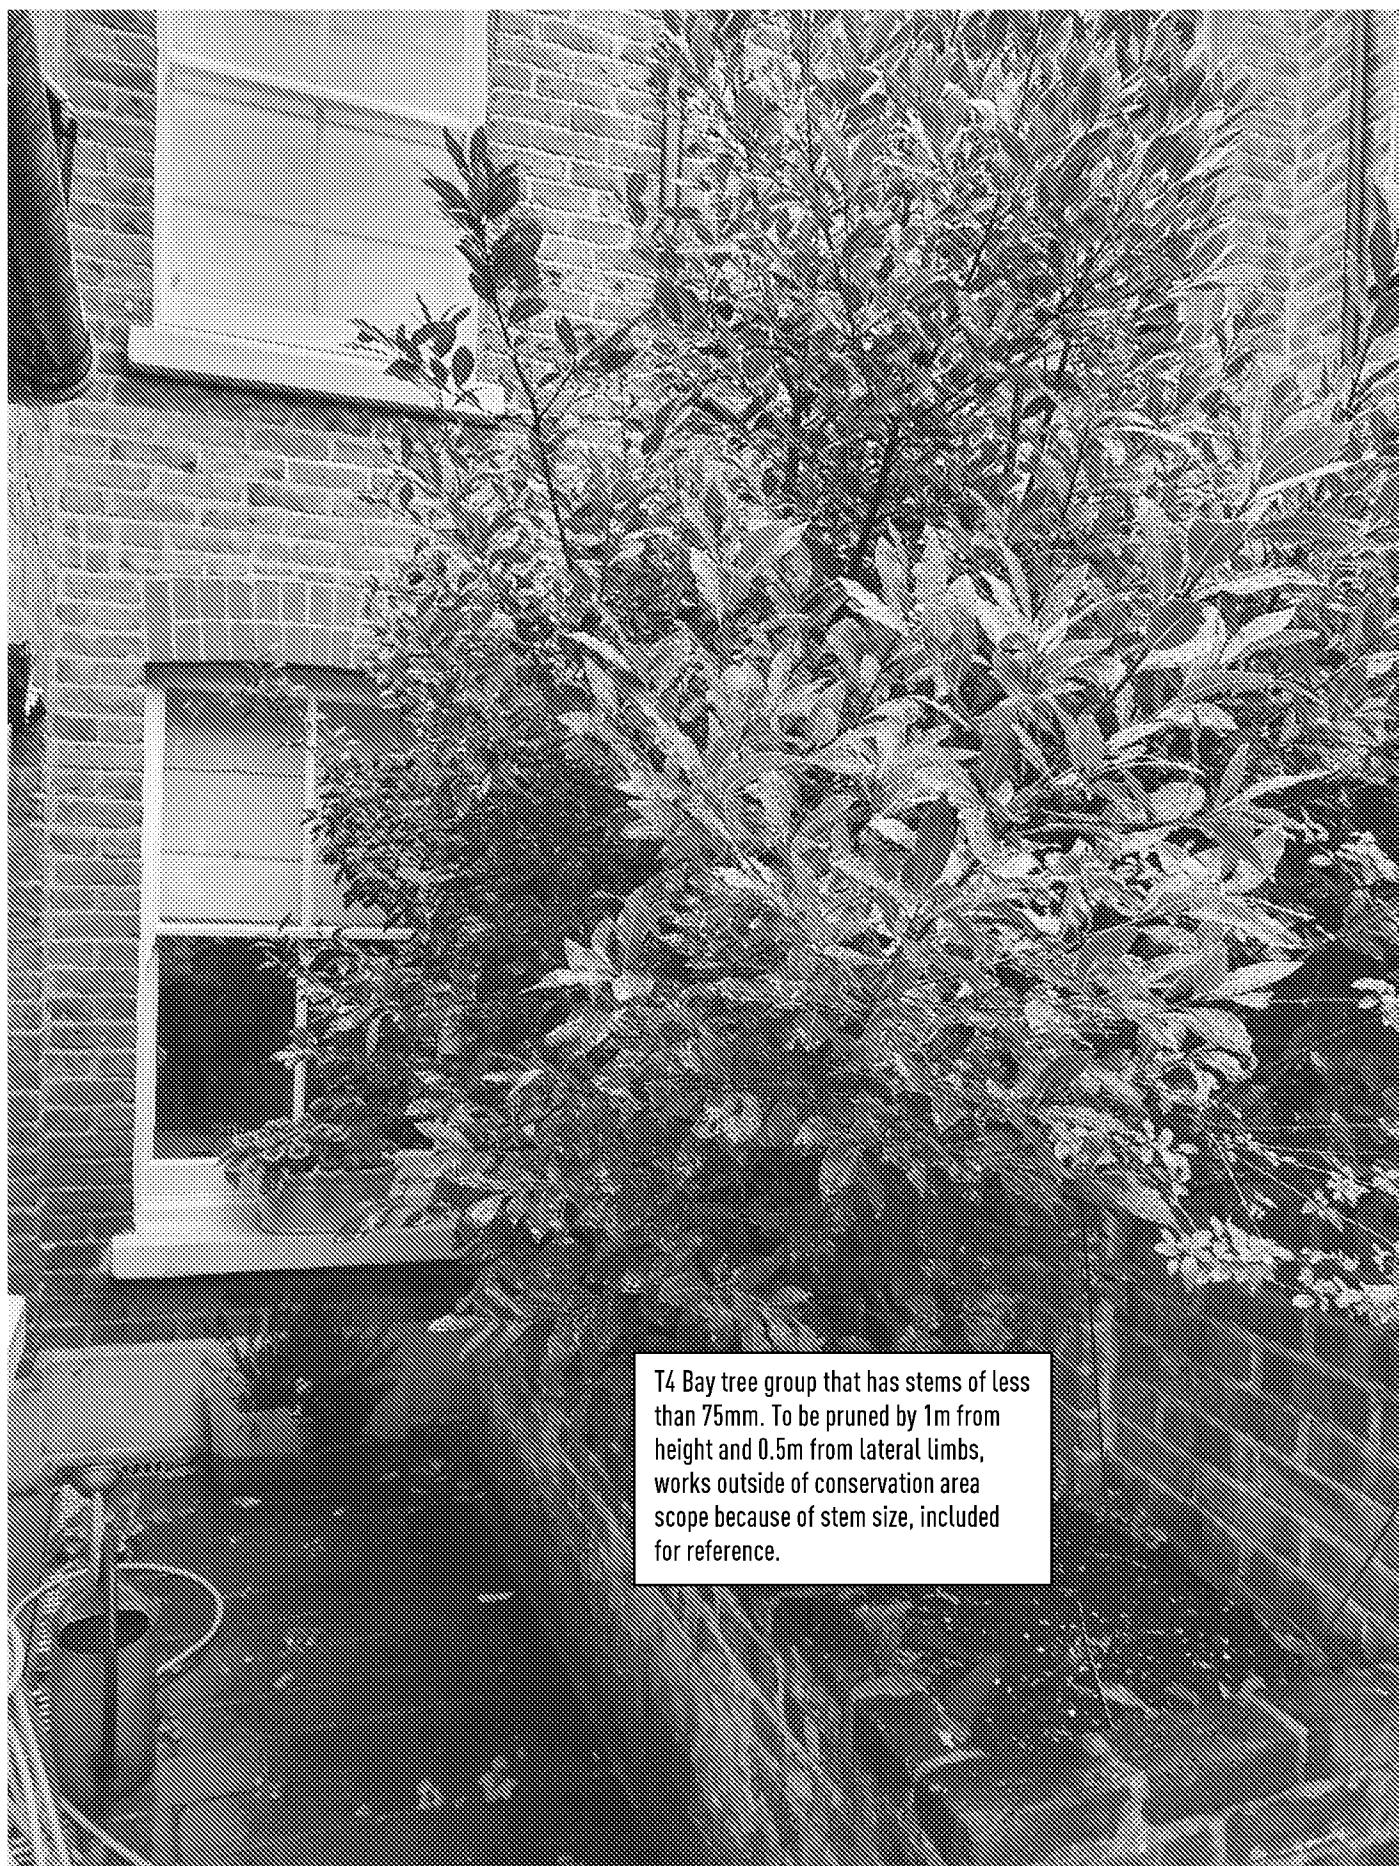

T4 Bay tree group that has stems of less than 75mm. To be pruned by 1m from height and 0.5m from lateral limbs, works outside of conservation area scope because of stem size, included for reference.

Schedule of work:

T1 – Pittosporum tree – fell tree and replace with ornamental broadleaf species. Height 8m, dbh 550mm; 300mm, crown spread 4m. The tree is located adjacent to the northern boundary of the garden with the tree trunk from a banked areas amongst smaller shrubs and plants, the tree consists of a primary multi -stem trunk and a smaller individual stem, at base level to the west there is a localised area of decay with small fungal fruiting body of *Phellinus pomaceus*. This has resulted in lifting bark and white rot of cambium. The trunks are in contact with the boundary fence causing distortion.

The tree crown has had historic pruning to branching with large pruning wounds, the tree crown has dieback of branching from pruning points.

Tree to be felled because of its declining condition and the desire to improve the garden as well as to replace boundary fence. This tree is the largest tree in the rear garden overhanging neighbouring property, the tree has very little wider amenity being visible in part from Orchard Place.

T2 - Olive Tree – Reduce tree crown by height by 1m and lateral limbs by 0.5m, tree located next to garage unit with crown encroaching on garage access and street lighting. Pruning works to clear access and allow clearance of street lighting.

Further works to be undertaken within the garden but are not subjected to s211 notification include pruning of shrubs with the largest being; **T3 Holly tree** that has two stems of 50mm that is to be pruned by 1.5m from height and 0.5m from lateral limbs this is to keep its size under management and improve form, as well as tree group **T4 Bay**, this is a group of two bay trees located in a raised planting bed adjacent to the dwelling the trees both have stem under 75mm, the group is to be pruned by 1m from height and 0.5m from lateral limbs again this is to keep its size under management and improve form.