



This drawing has been prepared for the purpose of gaining planning permission only and does not purport to be a working or contractual drawing and should not be used for any building or contractual purposes. This drawing has been prepared based on survey drawings and information prepared by others. All dimensions and levels on all drawings must be checked and verified on site before commencement of works

© VICTORIA HOLLAND ARCHITECTURE LTD 2017


GENERAL NOTES

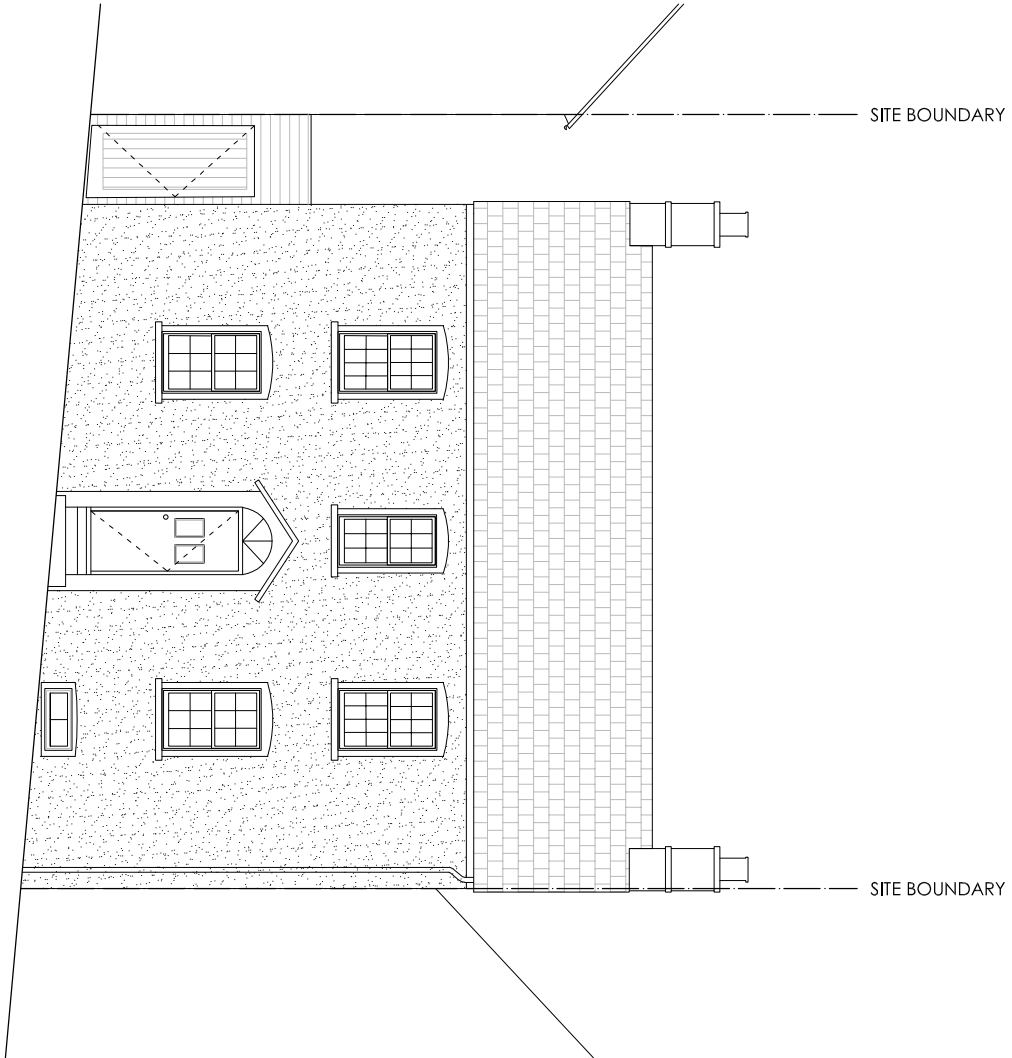


EXISTING NORTH (FRONT) ELEVATION
SCALE 1:100

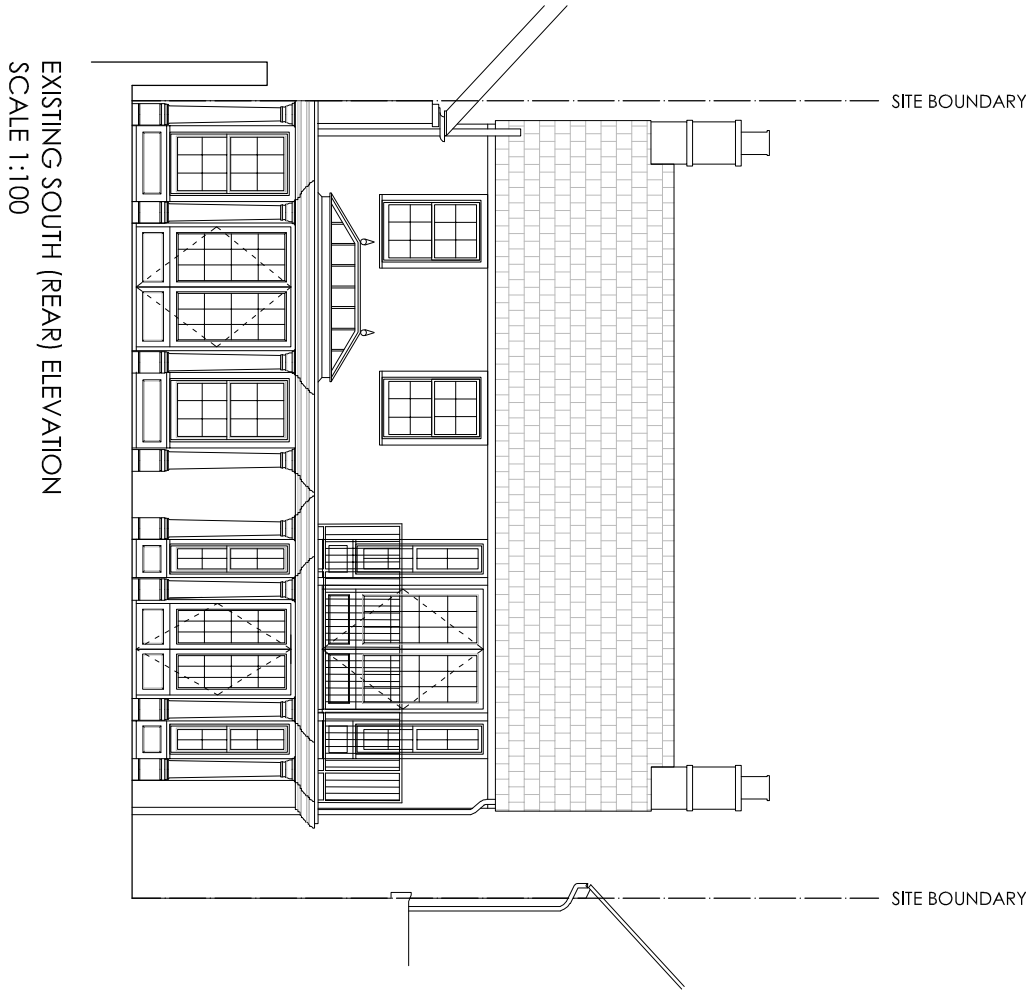

EXISTING SOUTH (REAR) ELEVATION
SCALE 1:100

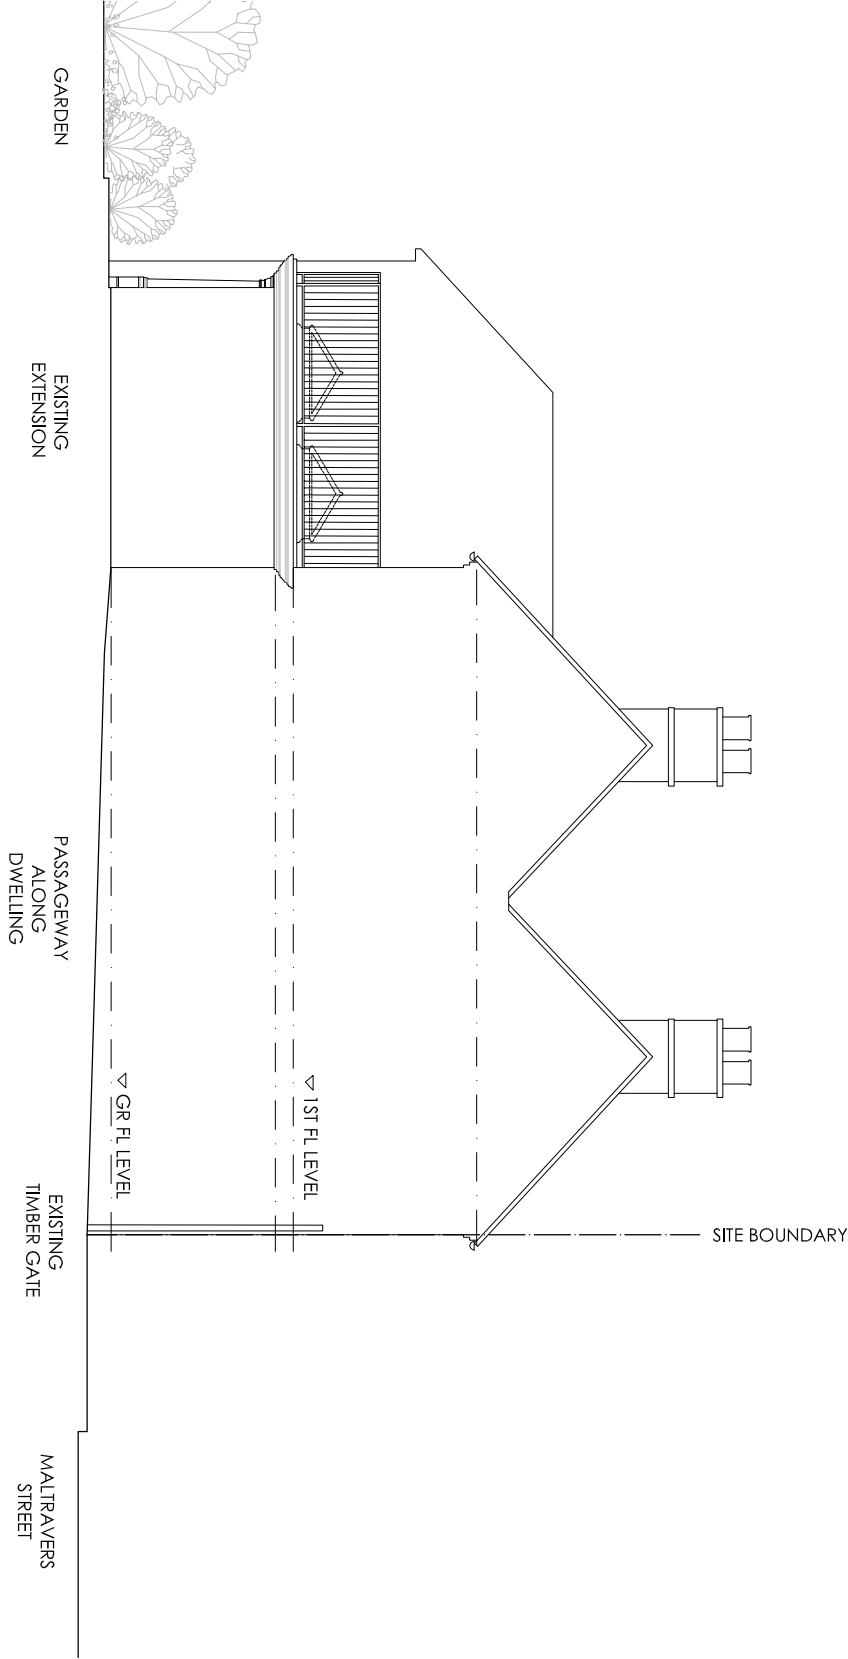

EXISTING EAST (SIDE) ELEVATION
SCALE 1:100

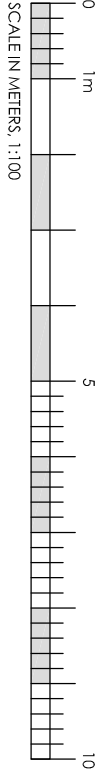

77 MALTRAVERS STREET
ARUNDEL - BN18 9BQ
WEST SUSSEX

EXISTING NORTH, SOUTH & EAST
ELEVATIONS

DATE July 2017
SCALE 1:100 @ A3
JOB No 1012
DRWG No 103 Rev.

VICTORIA
HOLLAND
ARCHITECTURE

Victoria Holland RIBA
71 Peppering High Barn - Burpham
Arun del - West Sussex - BN18 9BN
Tel 01903 882923