
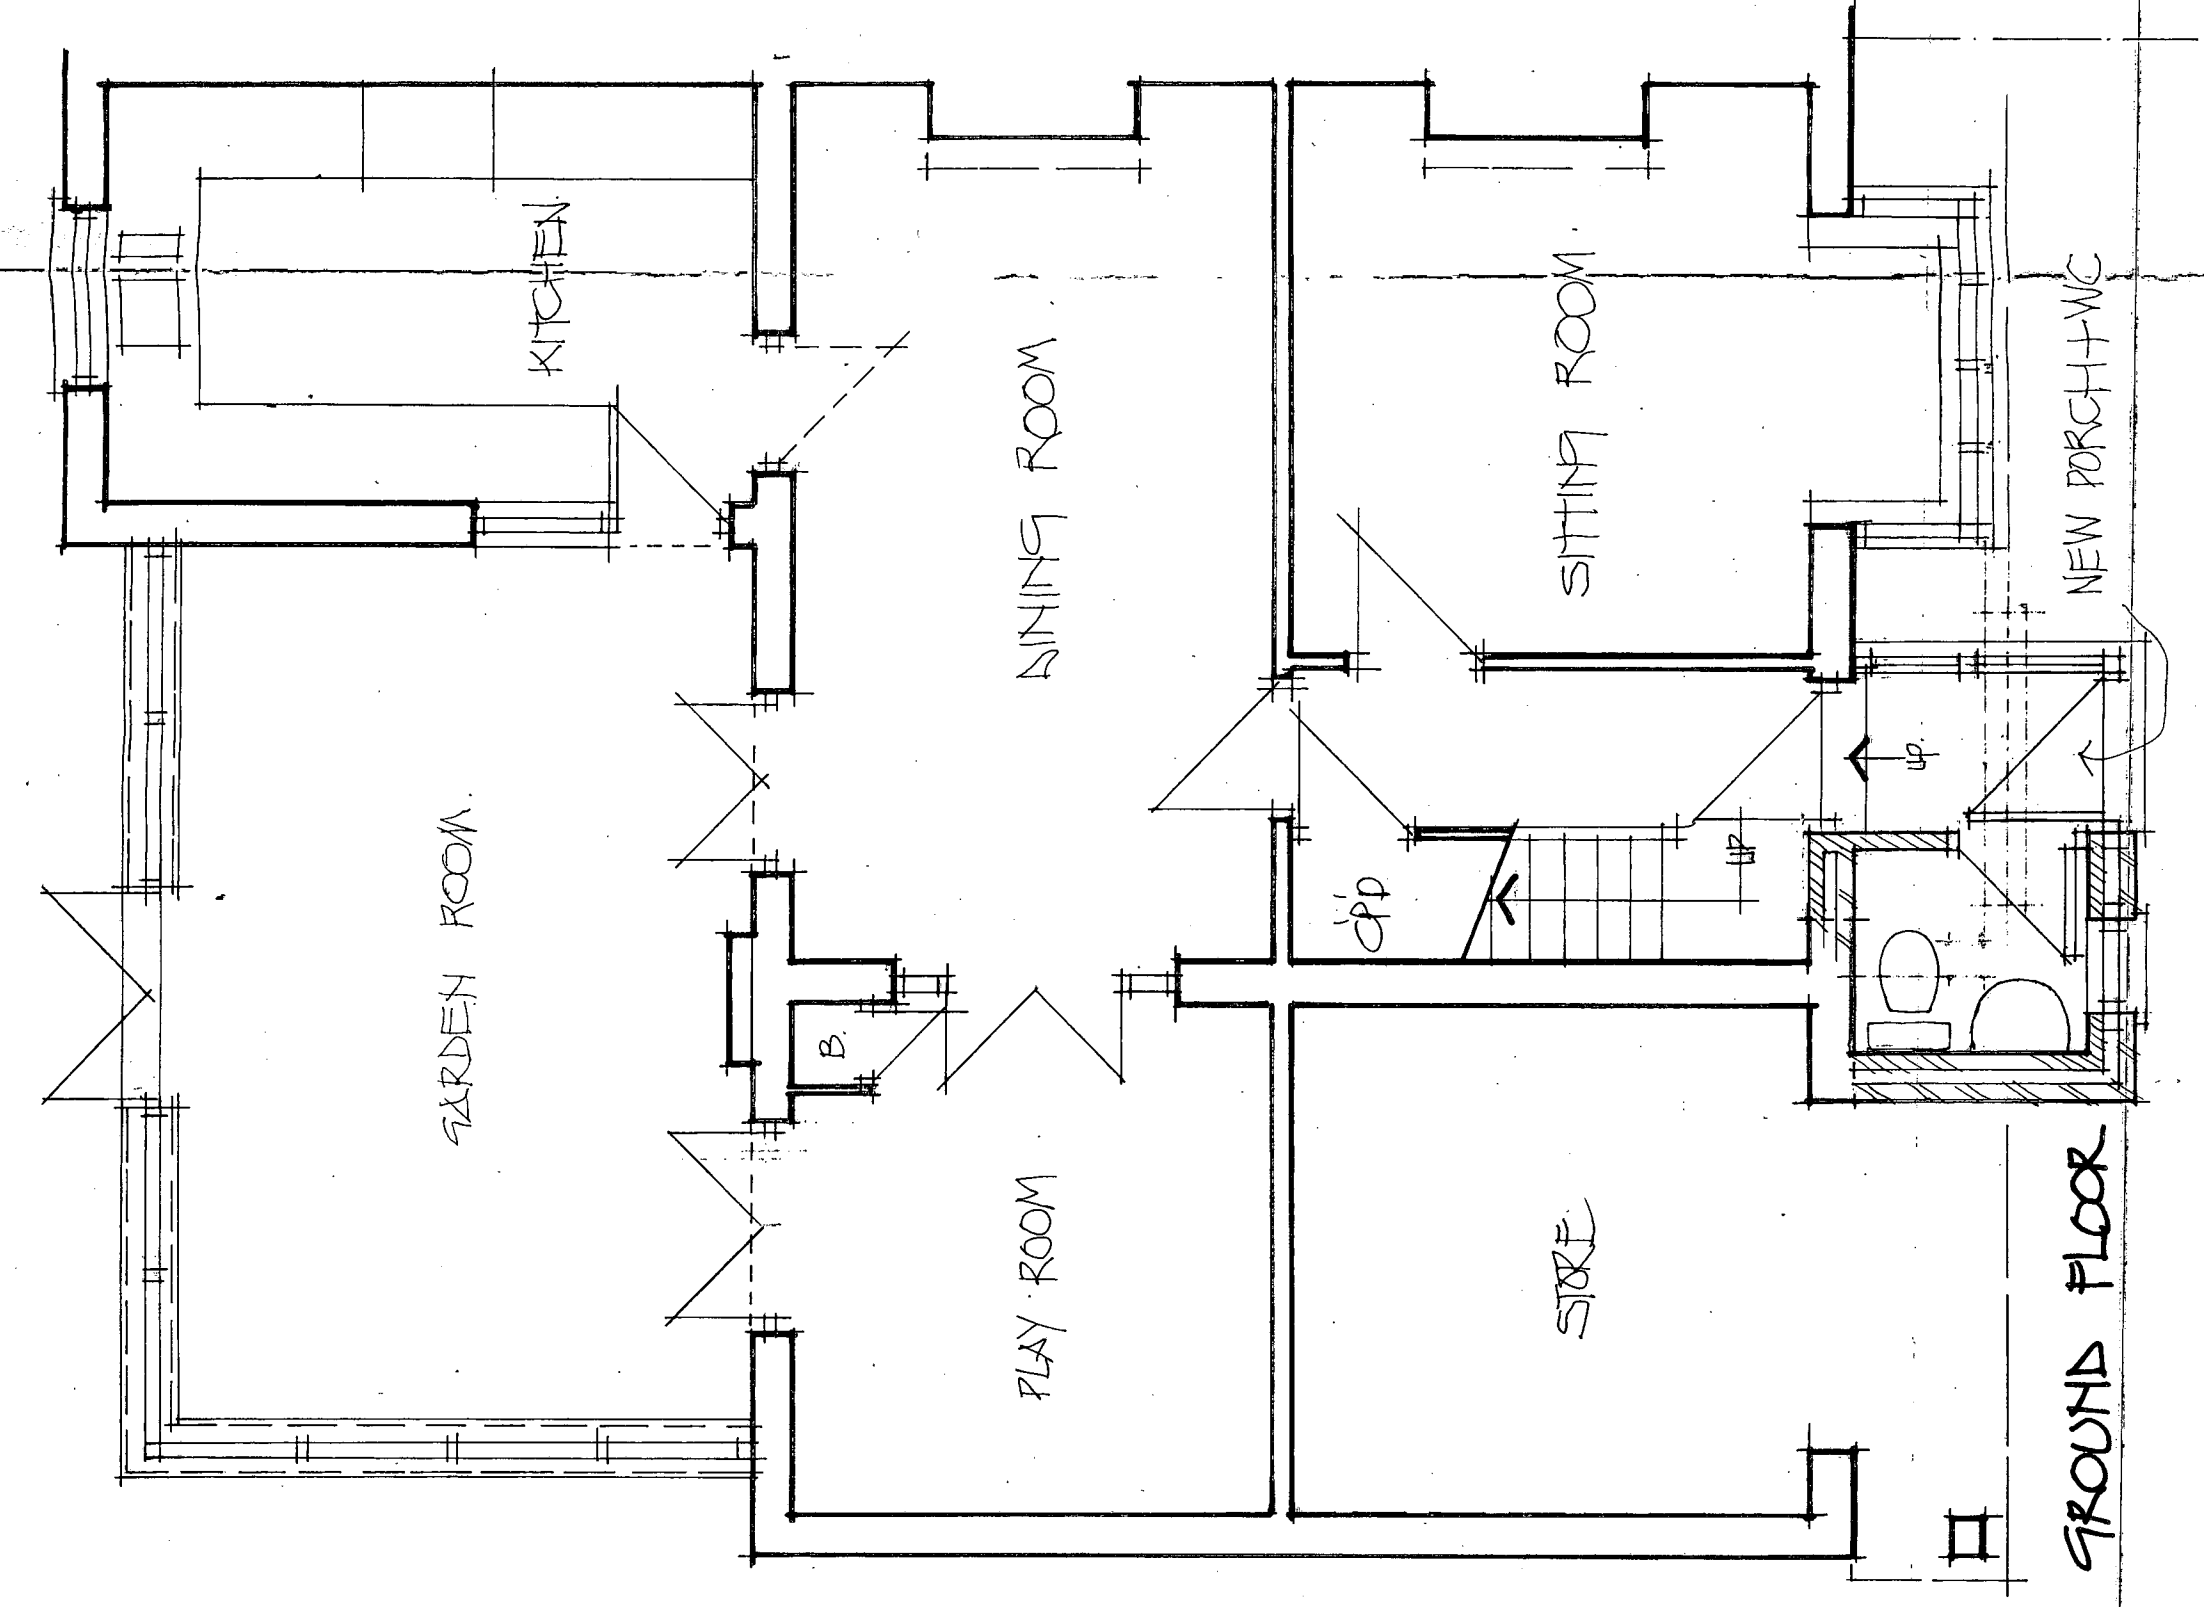
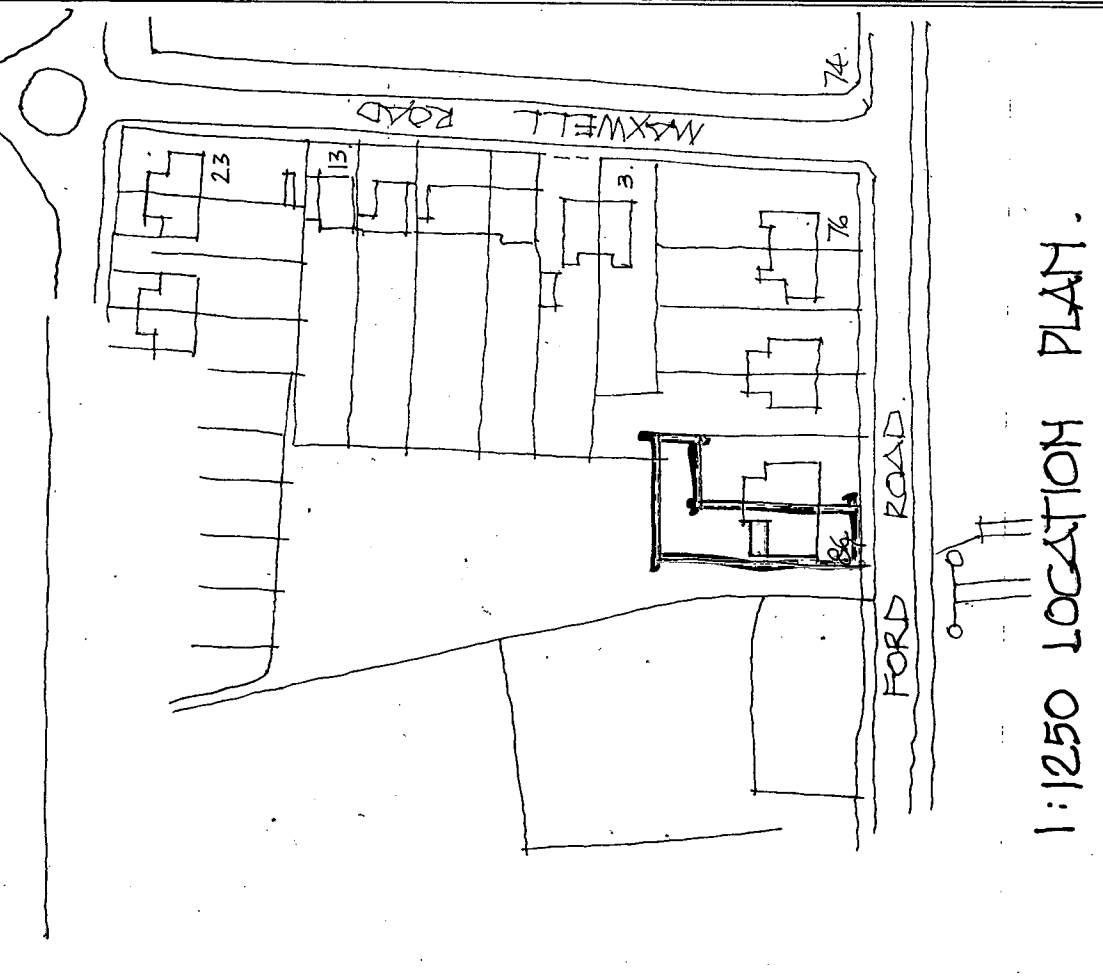


PROPOSED NEW PORCH AND DORMER WINDOW
86, FORD ROAD. ARUNDEL. SUSSEX

1:500
BLOCK PLAN
ARUN DISTRICT COUNCIL
No. AB 113
RECEIVED
8.9.06
DATE / 10.08.06
DRAWING NO / 011004 / TP.07A
TEL / 07990-577709

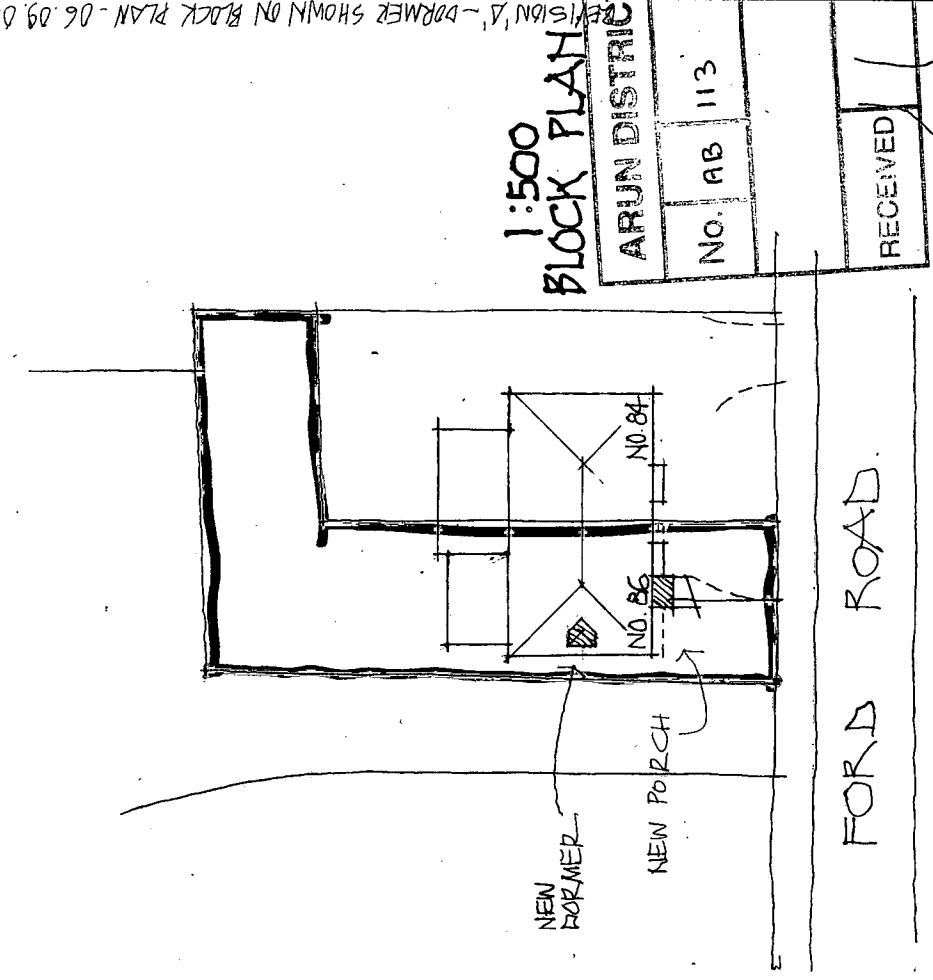

GROUND FLOOR