


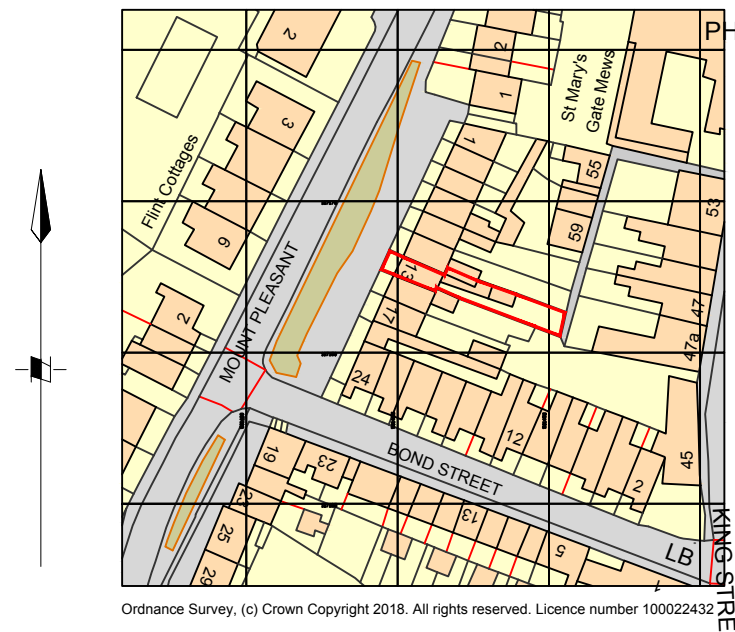


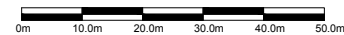

Location plan
1:1250 @ A3

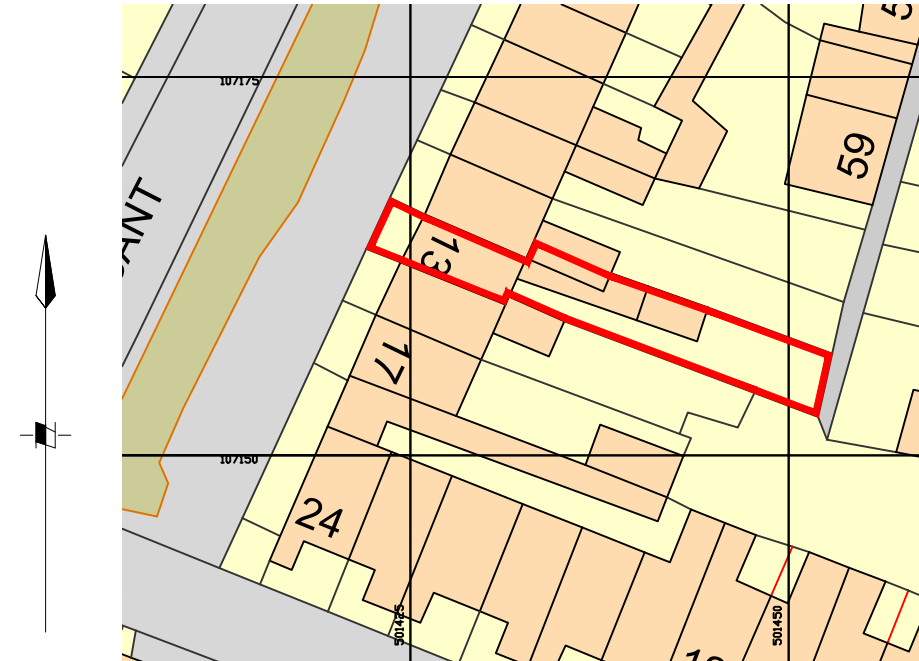

Site / block plan
1:500 @ A3

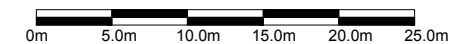

client Christine Fowler	project New Doors / Windows at Dove Cottage, 13 Mount Pleasant Arundel, BN18 9BD	drawing Location + site/block plans	date Dec 18 scale 1:1250, 1:500 @ A3	drawn pd	drawing no 0273 / 101 CAD file name:	revision -
--------------------------------	---	--	---	-------------	--	---------------

No dimensions to be scaled from drawing except for planning purposes. The contractor should check all dimensions on site.

Peter Davey Ltd
construction consultants

49 Park Drive
Rustington
West Sussex BN16 3DY
Tel: 01903 773105
Mob: 07941 402217
Email: peterdavey67@btinternet.com