
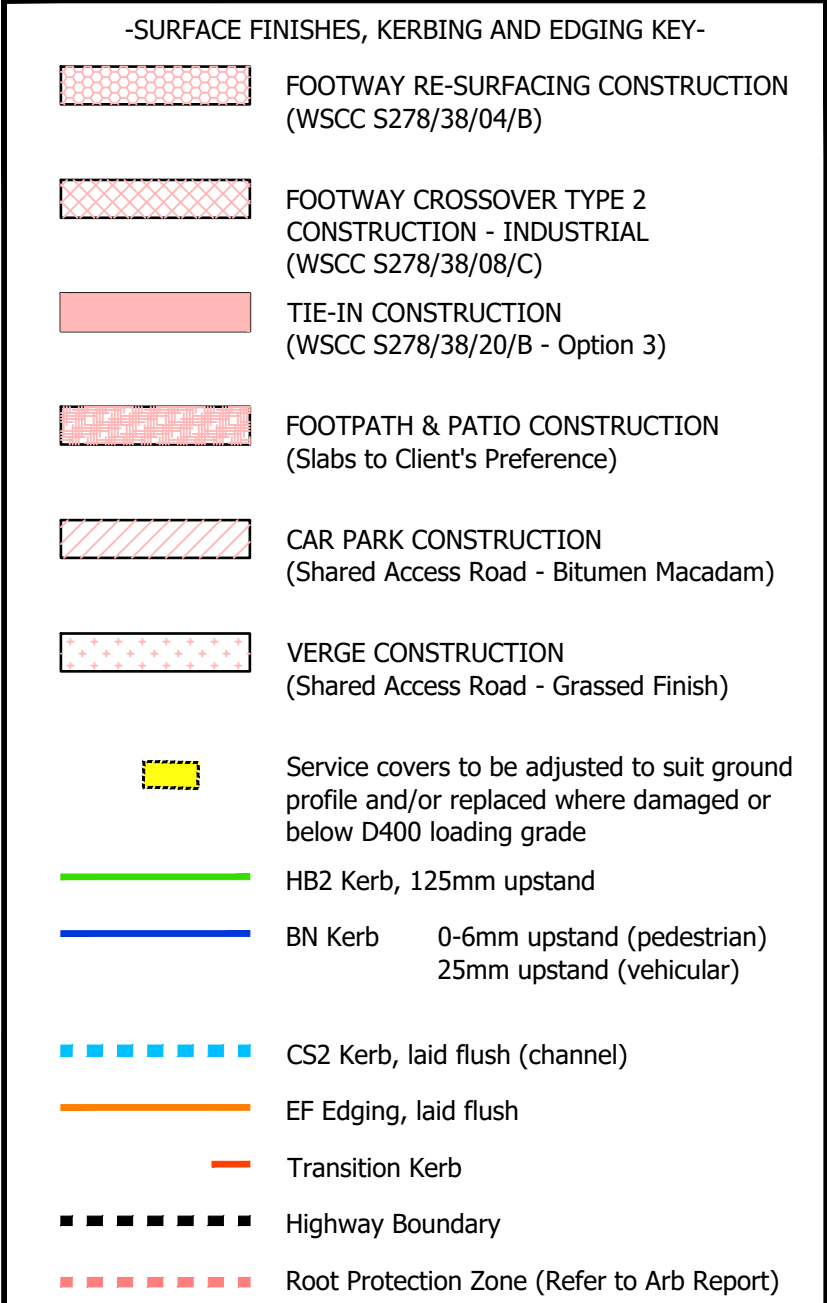


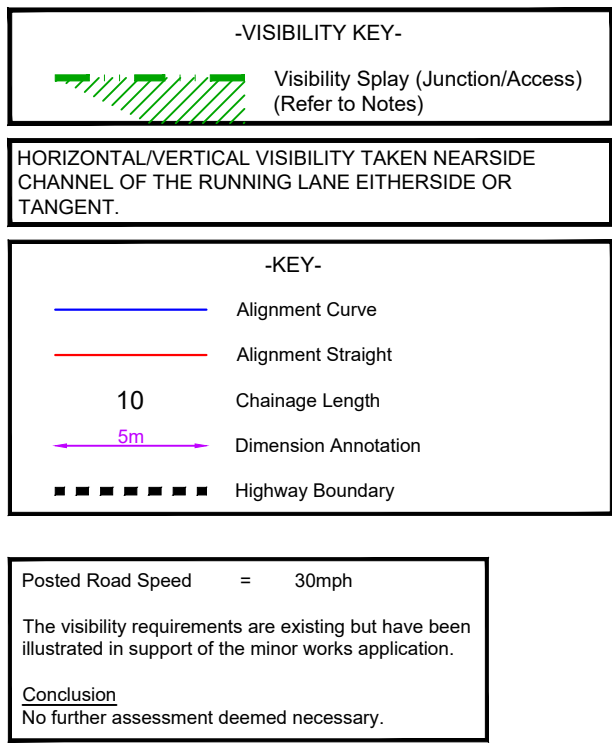

All information to be supplied to WSCC
Highway Inspector.

A1

1. This drawing is to be read in conjunction with all other BPC drawings, and with all relevant Architect's Engineer's drawings and specifications. Any discrepancies found are to be reported immediately to the Engineer.
2. BPC accepts no responsibility for inaccuracies in data provided by third parties such as topographic surveys or Ordnance Survey mapping.
3. Do not scale, work to figured dimensions only. All dimensions are in millimetres unless noted otherwise and all levels are in metres from the topographic datum.
4. Any information given regarding existing underground services is given in good faith after consultation with the relevant authority, however accuracy is not certain. The main contractor is responsible for checking all information on site prior to work commencing and taking due care in cutting underground works.
5. All dimensions to be checked on site. All details and dimensions relating to sub-contractors work must be checked and agreed between the sub-contractor or supplier and the general contractor.
6. The electronic information from this drawing can not be guaranteed as dimensionally drawn info. Figured dimensions must be used for setting out and detailing. BPC logos and company information must be removed from copies if information is reused.
7. The main contractor is responsible for the design of all temporary works, and is also responsible for the safe maintenance and stability of existing buildings at all times.
8. The main contractor is responsible for dealing with all occurrences of ground water during the construction period.
9. The contractor must comply with all current relevant authority health & safety.
10. All products specified shall be installed in strict accordance with the manufacturers recommendations and instructions. If there are discrepancies between the information and the details on any BPC drawings, the manufacturers instructions must be used.
11. All Earthworks in accordance with the Specification for Highway Works.

In addition to the hazards/risks normally associated with the type of work detailed on this drawing, note the following:

1. Buried services. Contractor to refer to record drawings and use CAT to locate existing services.
2. Working in live traffic. Contractor to ensure traffic management is designed, erected and maintained to protect the workforce and the public.
3. Working in live Sewers. Contractor to ensure operatives are familiar with dangers of working in live sewers.
4. Excavations close to existing structures. Contractor to prepare method statement to ensure stability of existing structures.

It is assumed that all works will be carried out by a competent contractor working, where appropriate, to an approved risk assessment and method statement

B	Key updated; X-over updated to Type 2	14/05/2021
A	Frontage paths updated	22/04/2021
-	Original Issue	31/03/2021

Rev.	Amendments	Date
------	------------	------



BRIGHT PLAN CIVILS
Transport Planning and Infrastructure Design Consultants
2 West Barn, Norton Lane, Chichester, West Sussex PO20 3AF
Tel: 01243 210418 Fax: 01483 861682
www.brightplancivils.co.uk

Drawing Status **FOR APPROVAL**

Client	Arun District Council
--------	-----------------------

Project	Ellis Close, Arundel, BN18 9LG
---------	-----------------------------------

Drawing Title

Horizontal Alignment
& Surface Finishes

Scale As Shown	Date 30/03/21	Drawn By MJA	Checked By MJA
-------------------	------------------	-----------------	-------------------

Drawing No.	Rev.
D1955-201	B