



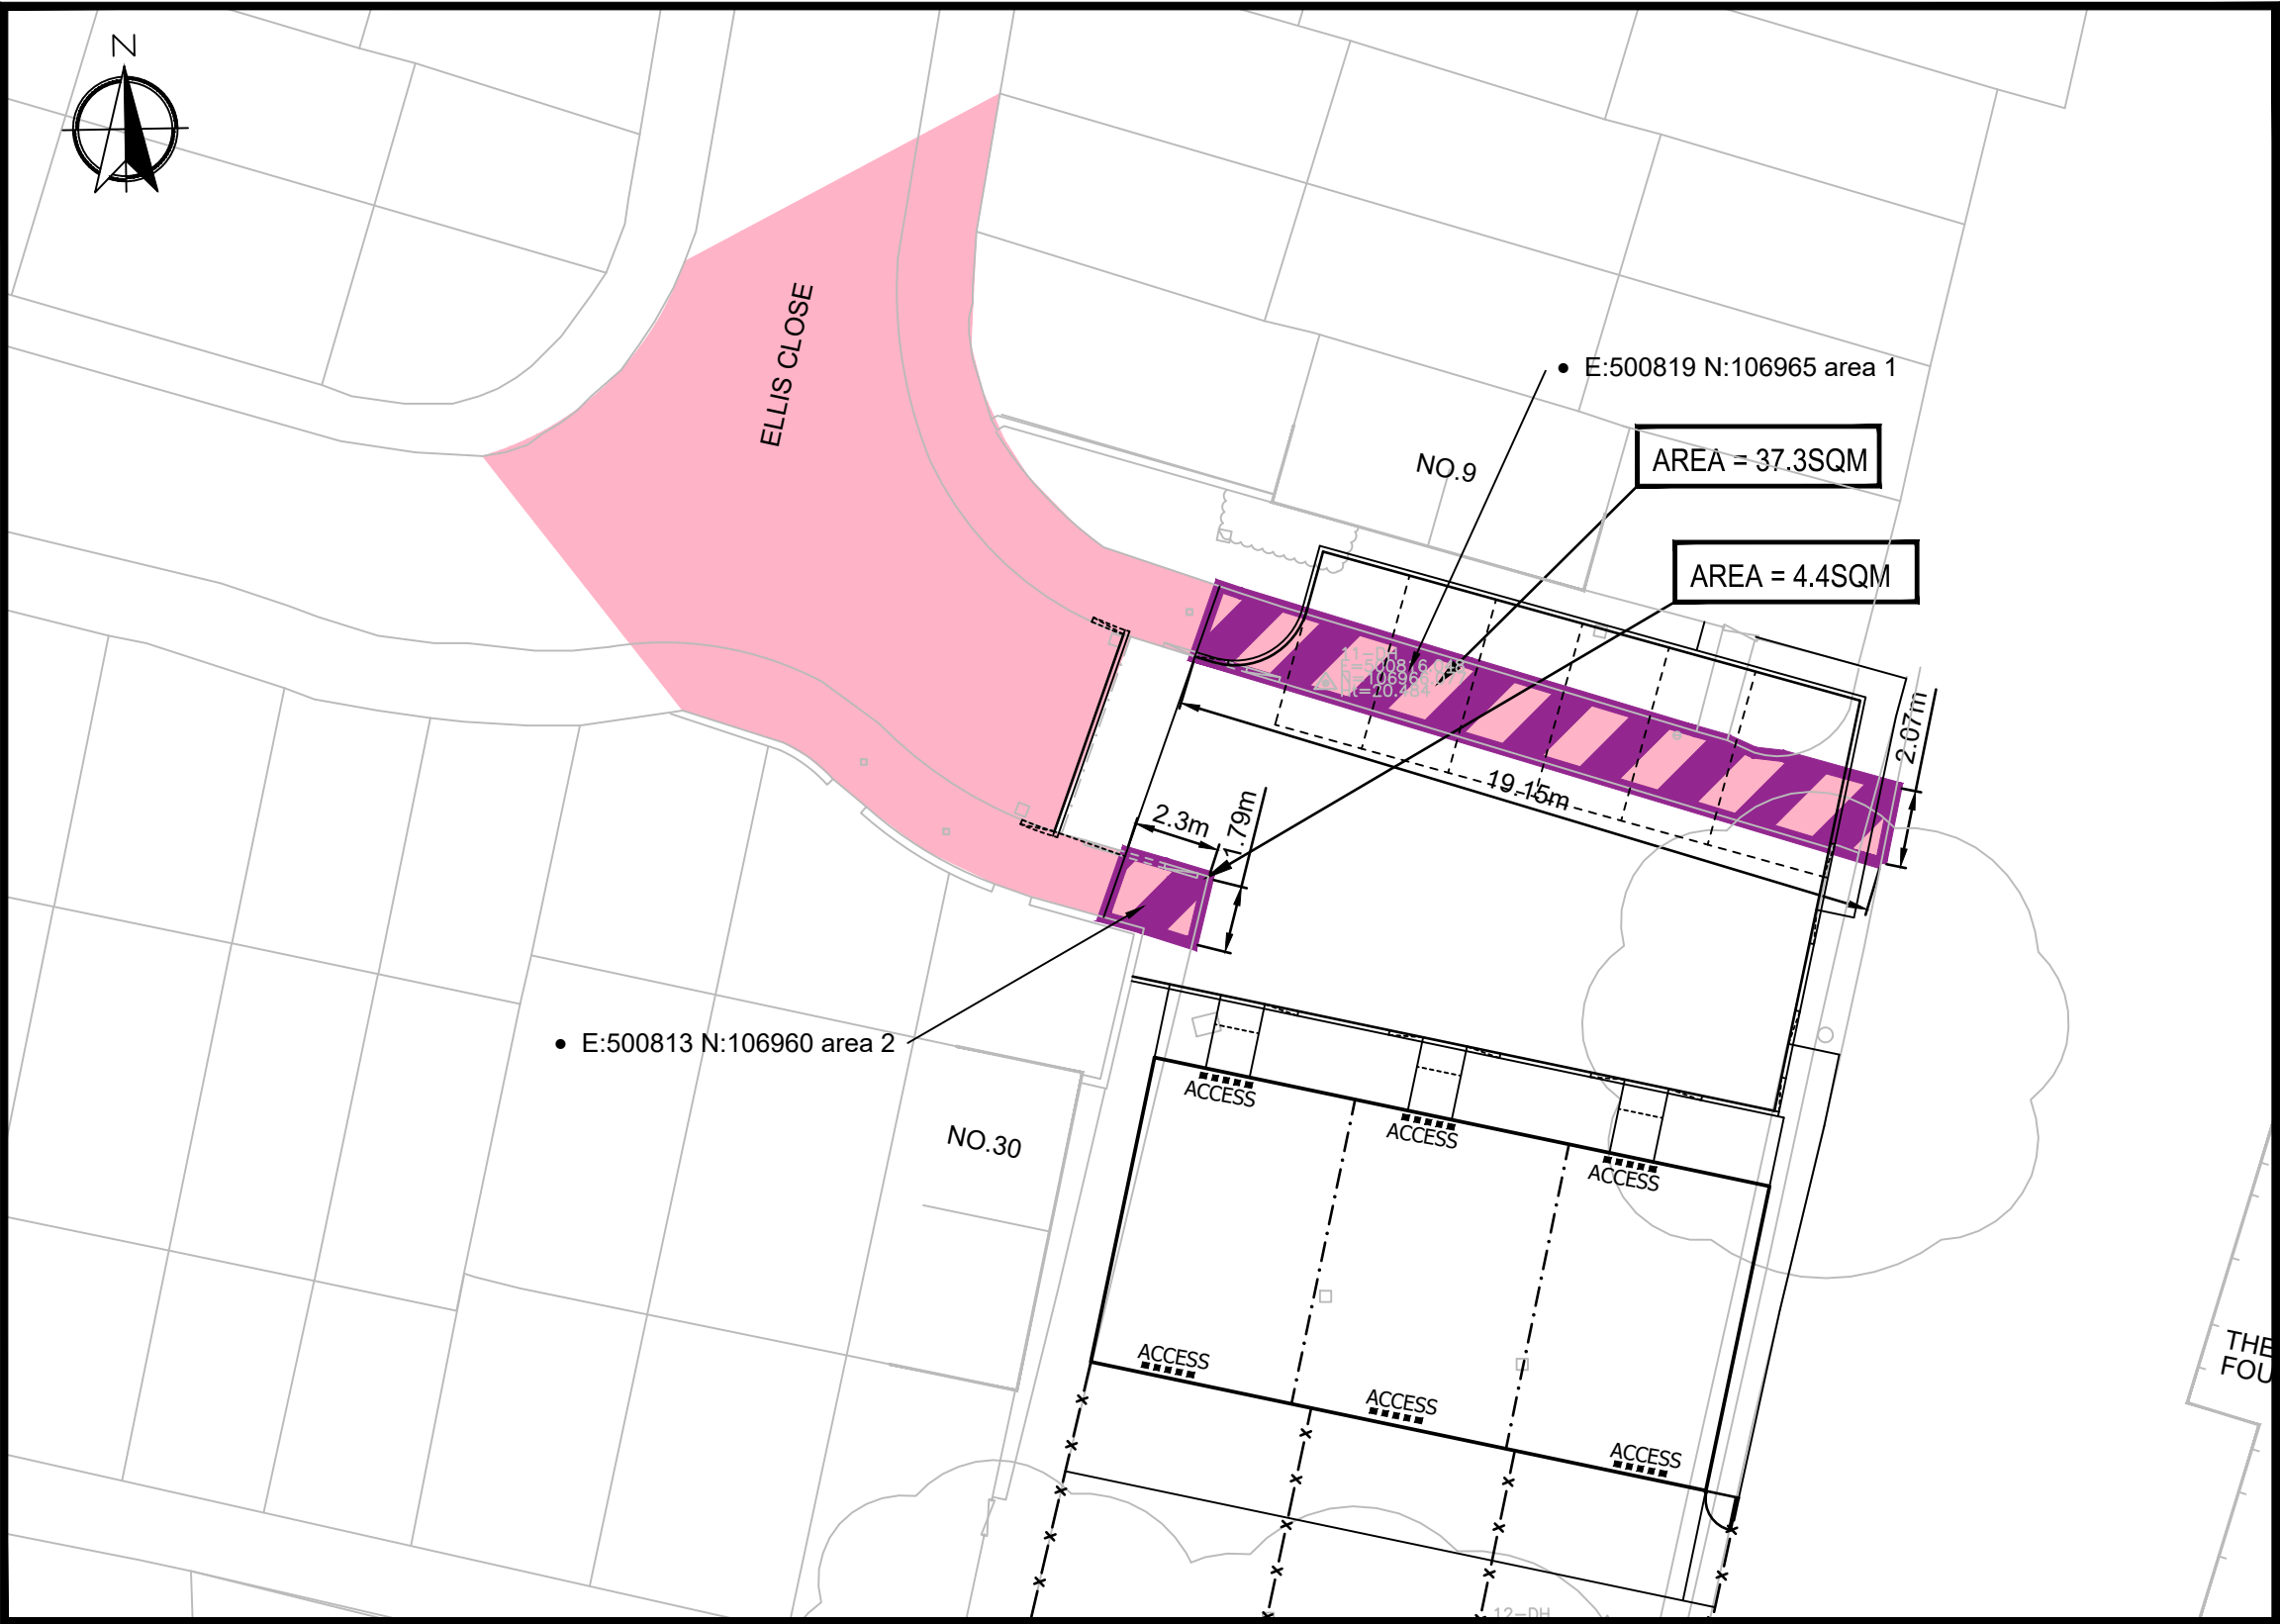


-LEGEND-

Extent of Highway being stopped up

Extent of Land with Assumed Highway Status

Highway Boundary (WSCC)

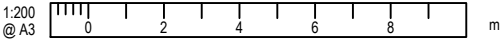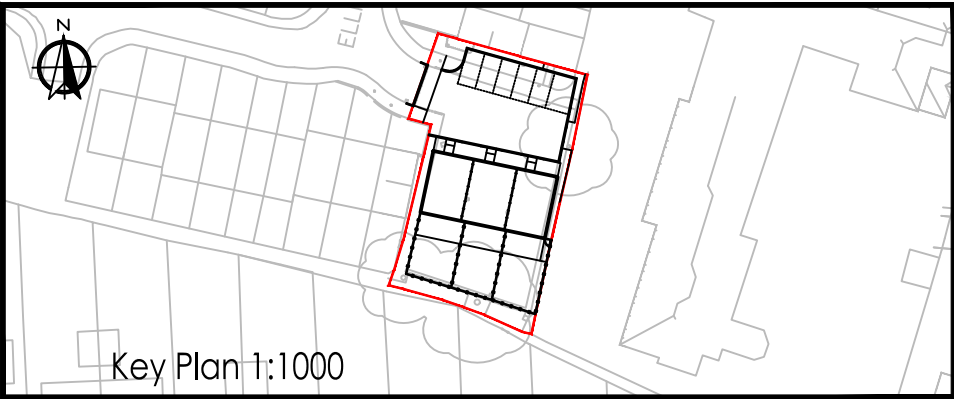

NOTES

A3

1.

This drawing is to be read in conjunction with all other BPC drawings, and with all relevant Architect's and Engineer's drawings and specification. Any discrepancies found are to be reported immediately to the Engineer.
2.

BPC accepts no responsibility for inaccuracies in data provided by third parties such as topographic surveys or Ordnance Survey mapping.
3.

Do not scale, work to figured dimensions only. All dimensions are in millimeters unless noted otherwise and all levels are in metres from the topographic survey datum.
4.

Any information given regarding existing underground services is given in good faith after consultation with the relevant authority, however accuracy is not certain.

PLANNING

This map is based on or reproduced from Ordnance Survey material with the permission of Ordnance Survey on behalf of the controller of Her Majesty's Stationary Office (c)
Crown Copyright, Licence Number: 100022432

This drawing is based upon Ordnance Survey mapping. Bright Plan Civils accept no liability for any inaccuracies with the data.

B	Grid updated	16/07/2021
A	Grid updated	14/07/2021
Rev.	Amendments	Date



BRIGHT PLAN CIVILS
Transport Planning and Infrastructure Design Consultants
2 West Barn, Norton Lane, Chichester, West Sussex PO20 3AF
Tel: 01243 210418
www.bpcivils.co.uk enquires@bpcivils.co.uk

Drawing Status	FOR APPROVAL		
Client	Arun District Council		
Project	S247 Stopping Up		
Drawing Title	Ellis Close, Arundel, BN18 9LG		
Scale	1:200	Date	08/07/21
Drawn By	MJA	Checked By	MJA
Drawing No.	D1955-203		Rev. B