


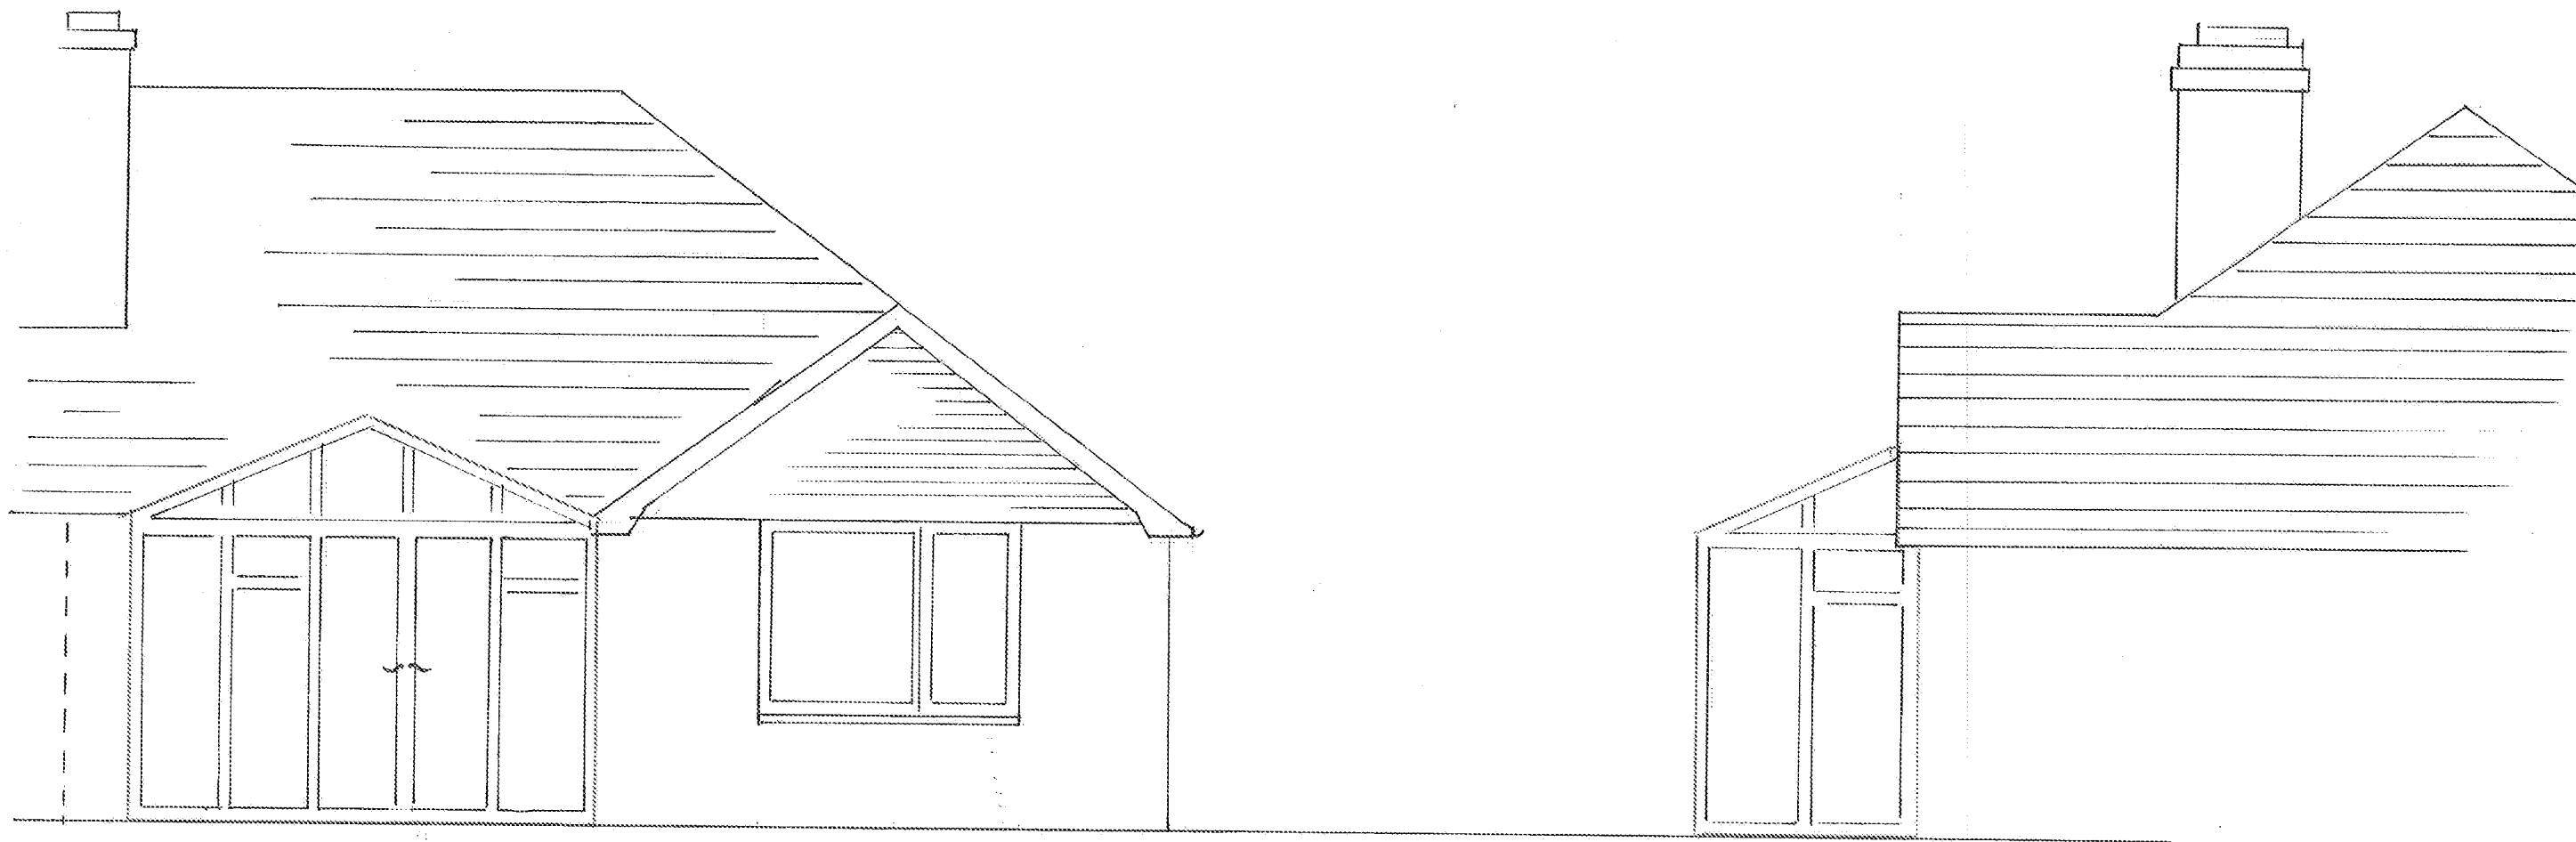

Scale: 1:50

Client MR and MRS. MOORE
32 FITZALAN ROAD ARUNDEL BN18 9JS