

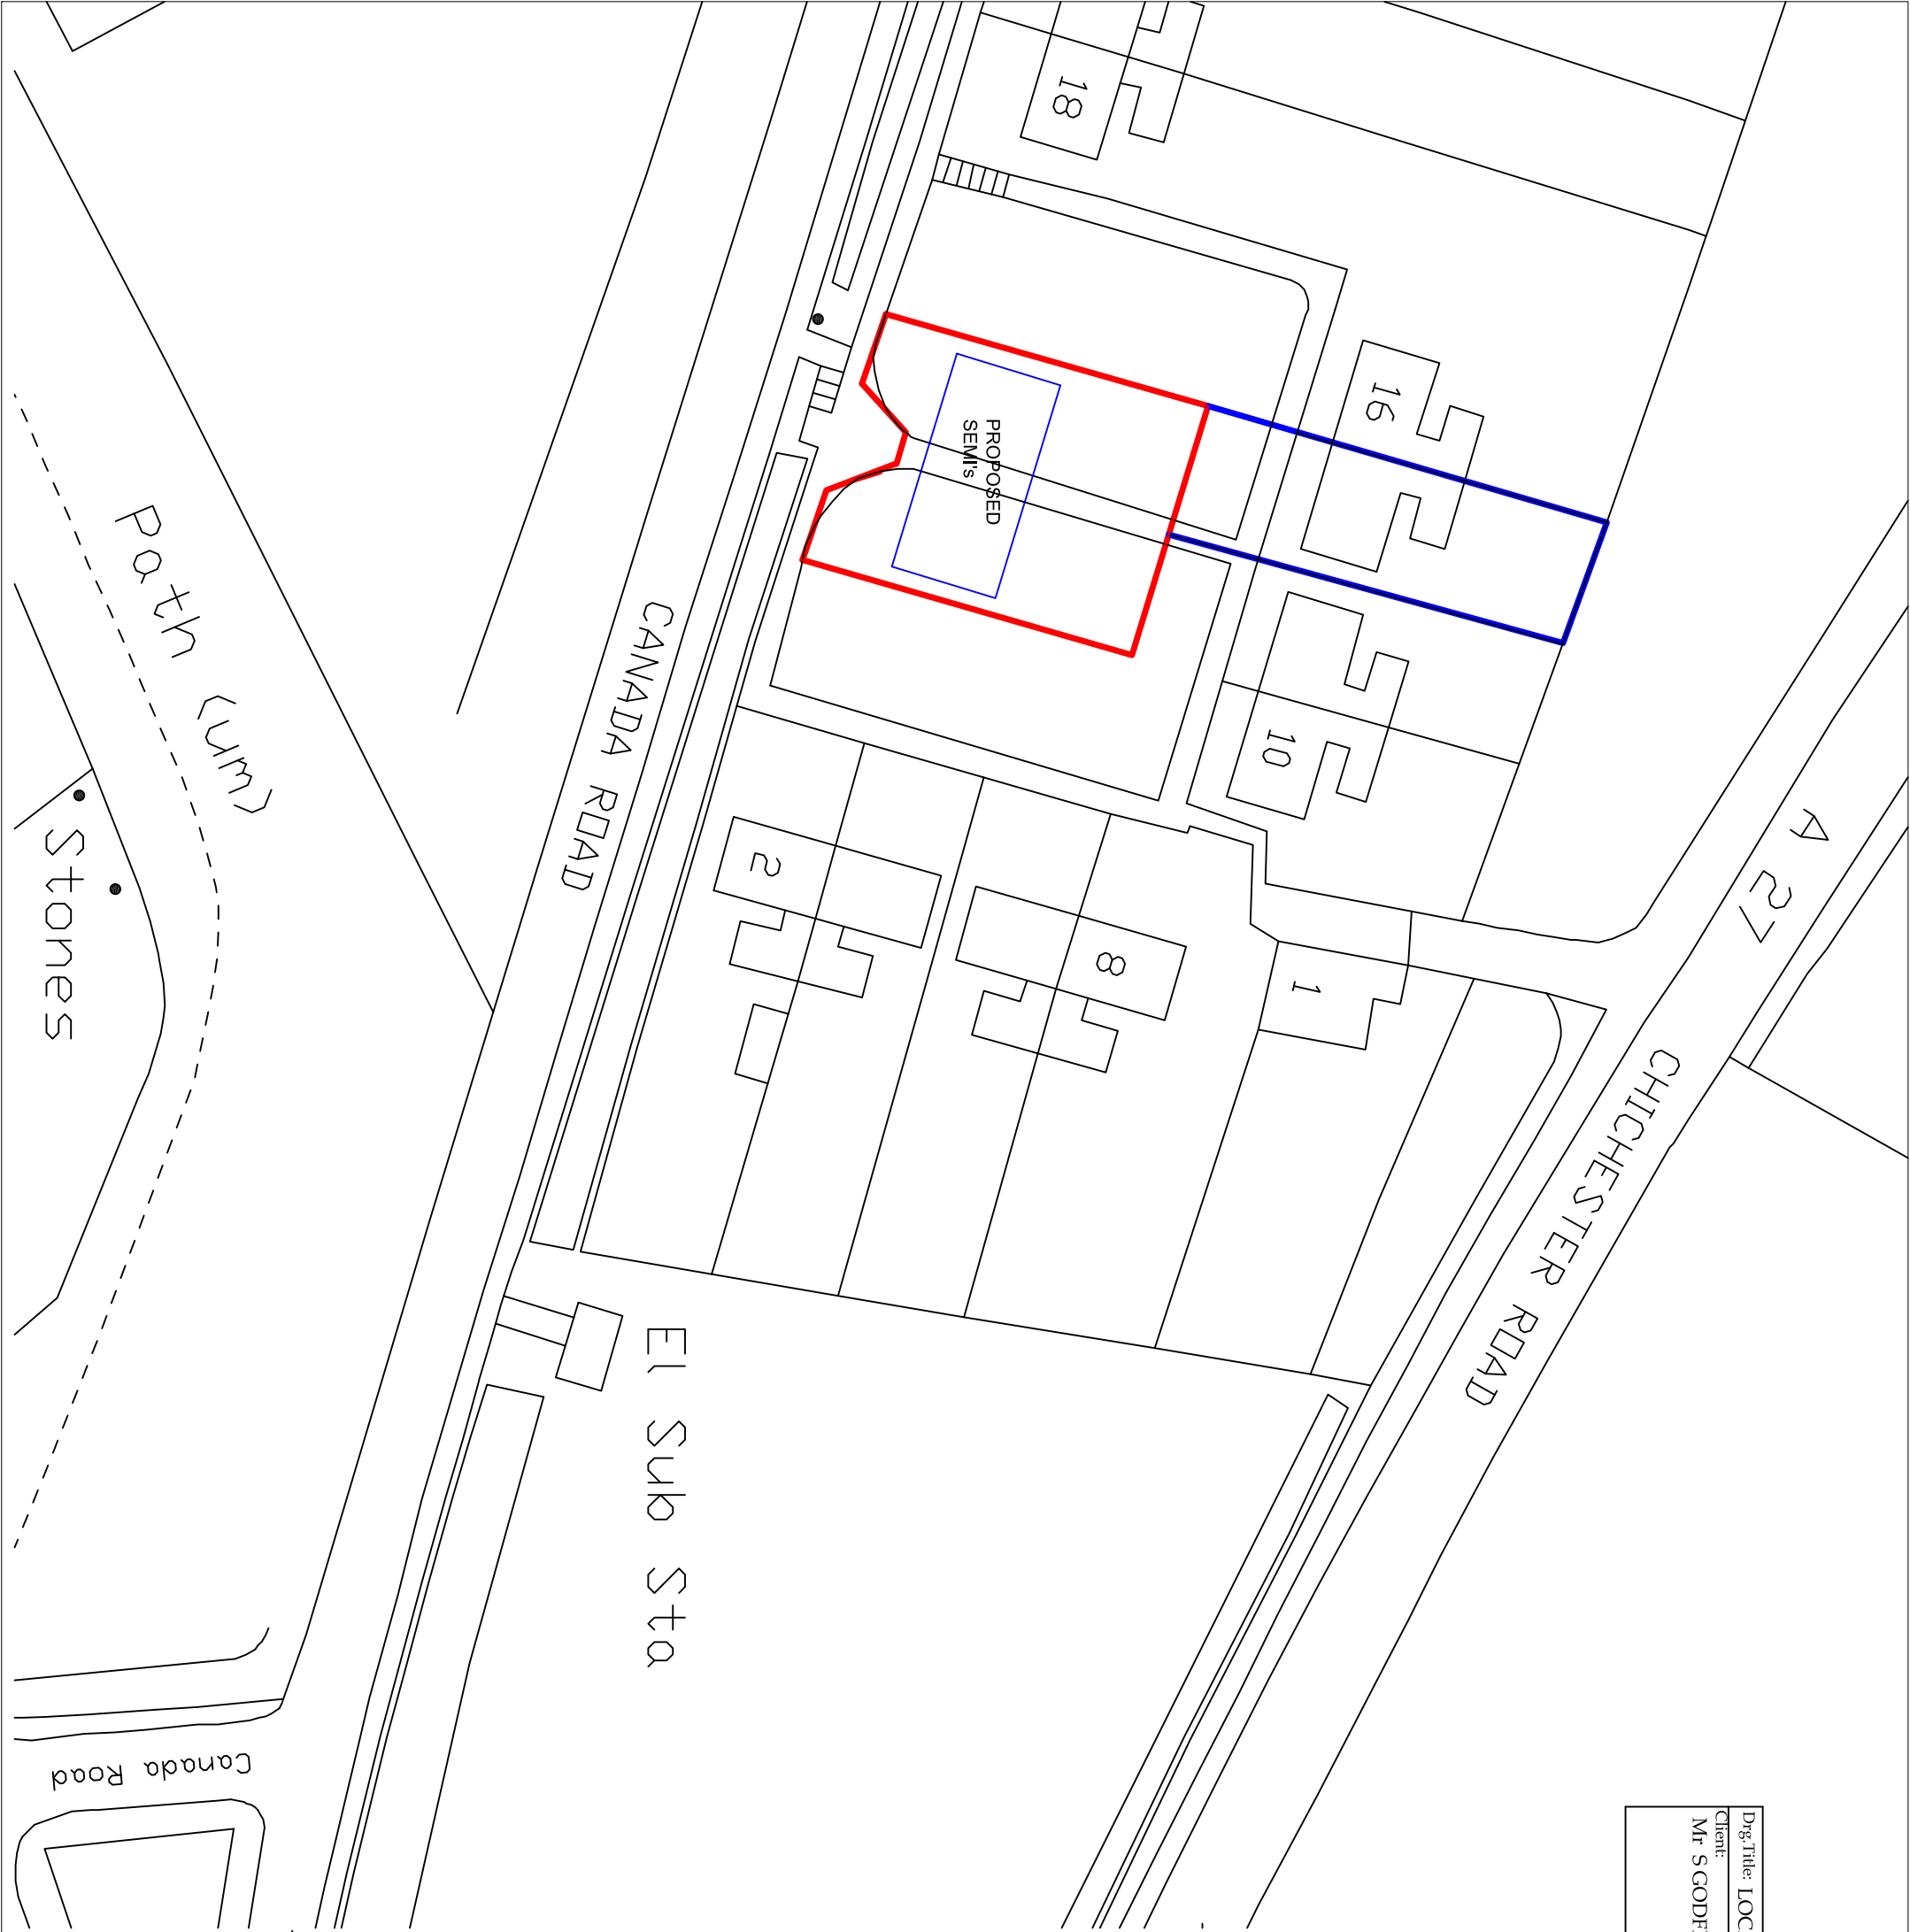


Dwg Title: LOCATION PLAN		Dwg No: 14/1950/L01
Client: Mr S GODFREY	Location: 12-14 CANADA ROAD ARUNDEL	Rev: A
		Scale: 1:500 (A3)
		Drawn by: JSW

COPYRIGHT

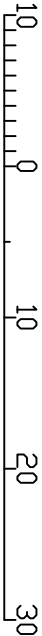

N

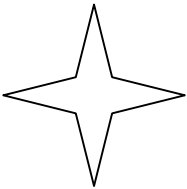

Scale Bar - metres

(c) Crown Copyright 2014
Reproduction in whole or in part is prohibited
without the prior permission of Ordnance Survey.
Licence Ref: ReppointWoking_001138824

Torton Hill Road

Canada Road

El Sub Sta

CANADA ROAD

CHICHESTER ROAD

Park
Stones