



aap architects ltd
 architects & urban designers

Tel: 0845 365 1475 or 01489 584503
 Email: mail@aap-ltd.co.uk
www.aaparchitects.co.uk
 Richmond Court, 94 Botley Road, Park Gate, Southampton, SO31 1BA

project
**Residential Development
 Arundel Equine Centre
 Tortington**
 client
Clarendon Properties Ltd

drawn	date	scale
	Aug 17	1:50/25




title
**Typical Detail –
 Cycle Store & Shed**

job no.	dwg. no.	revision
1781	D01	



LINEAR SCALE 1:50

For General Guidance Only
A4 @ 1:50

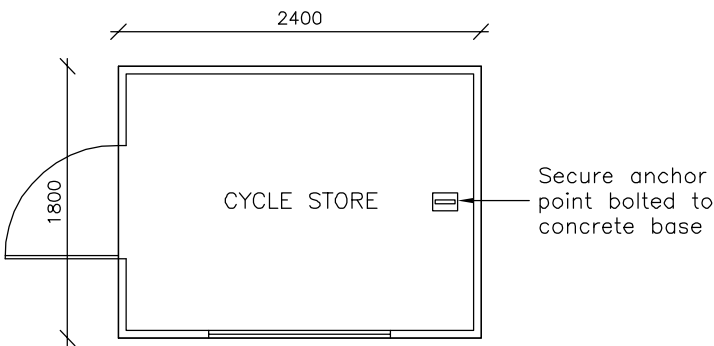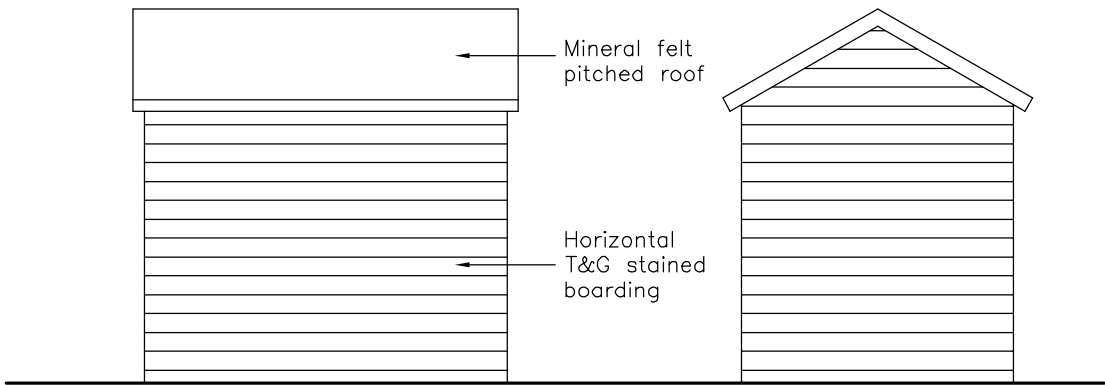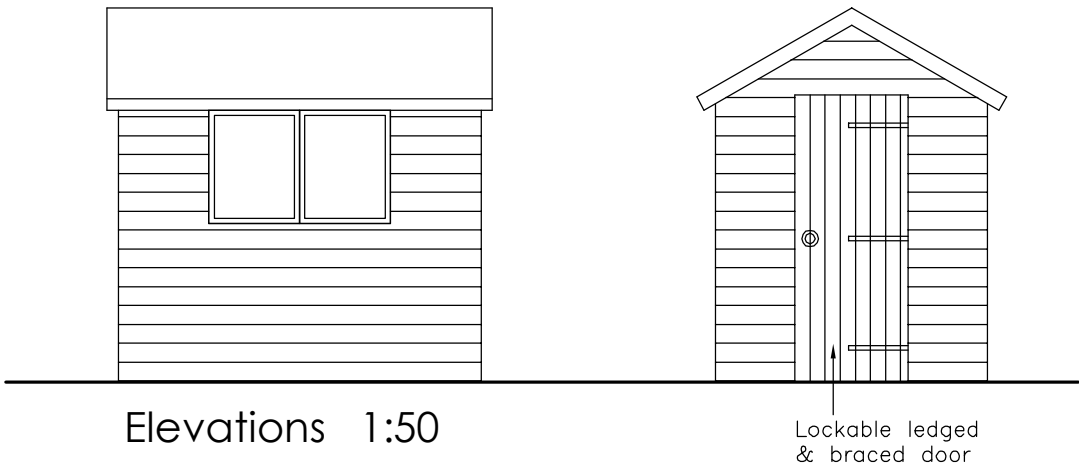

Plan 1:50