



architects ltd

architects & urban designers

Tel: 0845 365 1475
Email: mail@adp-ltd.co.uk
www.adparchitects.co.uk
Richmond Court, 94 Botley Road, Park Gate, Southampton, SO31 1BA

project name/address:

Arundel Equine Centre

Tortington

Arundel

BN18 0BG

client:

Clarendon Properties Ltd

drawing title:

Location Plan

Copyright

Reproduced from Ordnance Survey's 1:1250 scale map
with permission of Controller, HMSO Crown copyright.
ADP Architects Ltd AR 100010061

job number:

1781

drawing number:

L05

revision:

B


drawing scale/size:

1:1250 (A4)

date:

July 17

drawn:

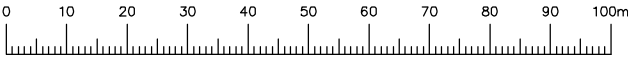

LINEAR SCALE 1:1250

A4@1:1250

rev:	date:	note:
A	23.08.17	Red line amended
B	30.08.17	Red & blue line update

