



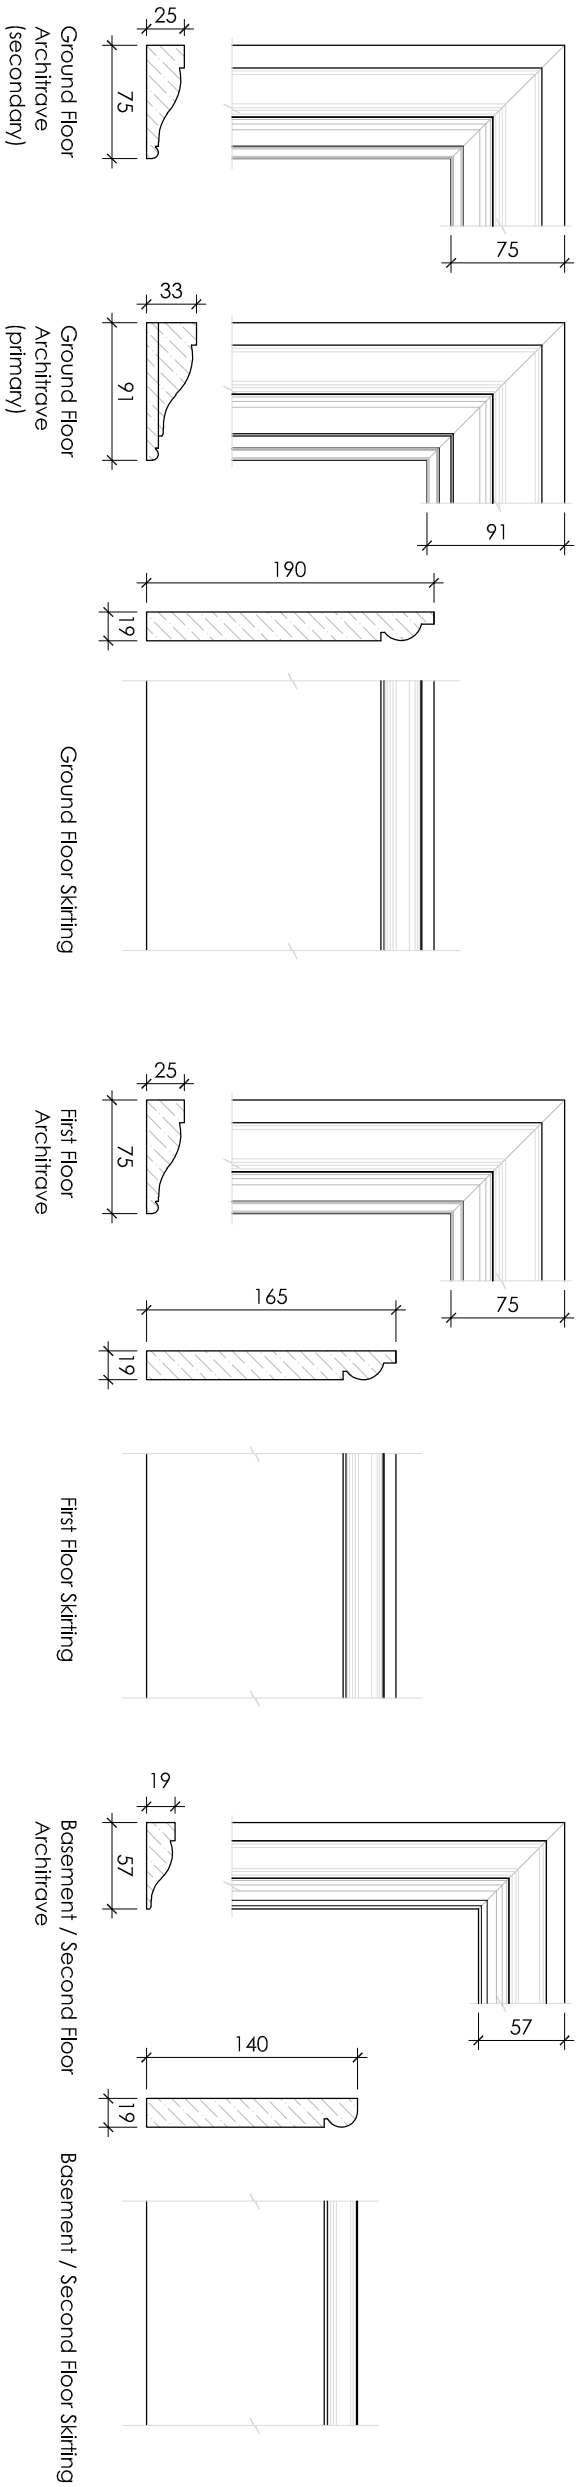


REPLACEMENT INTERNAL JOINERY MOULDINGS DETAILS -
SCALE 1:5

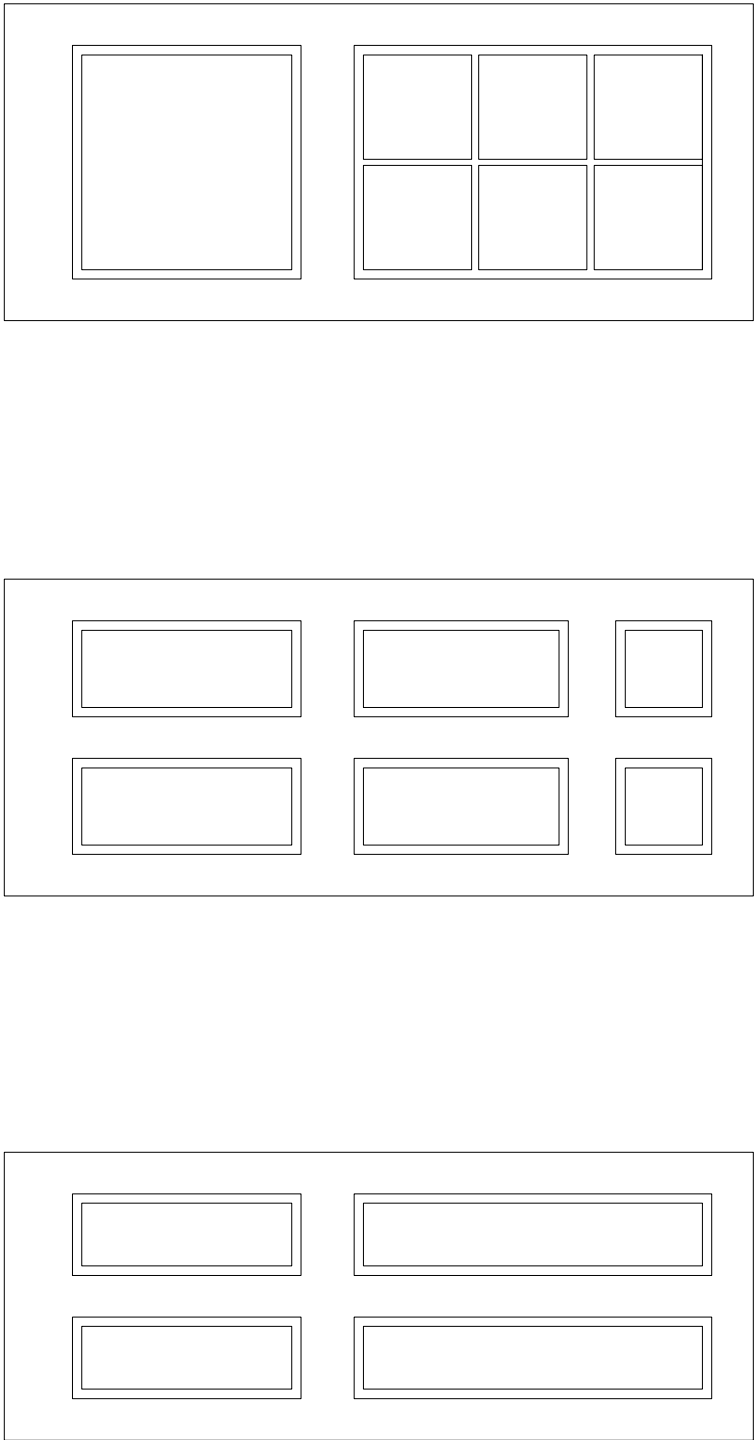

SITTING ROOM PAIR
44mm thick part-glazed panelled door.
Solid Core with recessed panel with flush panel bead.
(non-flipped)

GROUND & FIRST FLOOR
44mm thick six panelled door.
Solid Core with recessed panel with flush panel bead.
(non-flipped)

BASEMENT & SECOND FLOOR
44mm thick four panelled door.
Solid Core with recessed panel with flush panel bead.
(non-flipped)

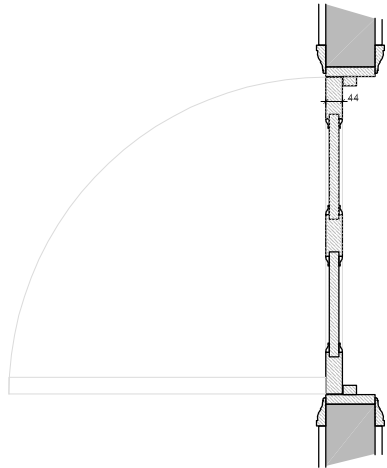

NOTES

This drawing has been prepared as a production drawing for tender and/or construction purposes as part of a set of drawings and should be used in conjunction with a full specification and schedule of works.

Do not scale from this drawing.

All structural details to be in accordance with Structural Engineers design or specification. Any discrepancies between drawings should be reported to the Contract Administrator. Details to be read in conjunction with Building Regulation Construction Notes.

This drawing has been prepared based on survey drawings and information prepared by others. All dimensions and levels on all drawings must be checked and verified on site before commencement of works.

All leadwork and weatherings are to be in strict accordance with the Lead Sheet Association guidelines and recommendations. All joinery should be checked for ironmongery compatibility and fitness for purpose prior to manufacture.

The Contractor is responsible for the structural stability and weather proofing of all elements and will be liable for any defects or failure that may arise from design development, defective materials or workmanship.

© VICTORIA HOLLAND ARCHITECTURE LTD 2019
GENERAL NOTES

**AVOLA HOUSE,
16 TARRANT STREET,
ARUNDEL
- APPROVAL -**

DATE: September 2019
SCALE: 1:20 @ A3
JOB No. 1070
DRWG No. 132 Rev.



REPLACEMENT INTERNAL DOOR DETAILS - GENERAL
SCALE 1:20