
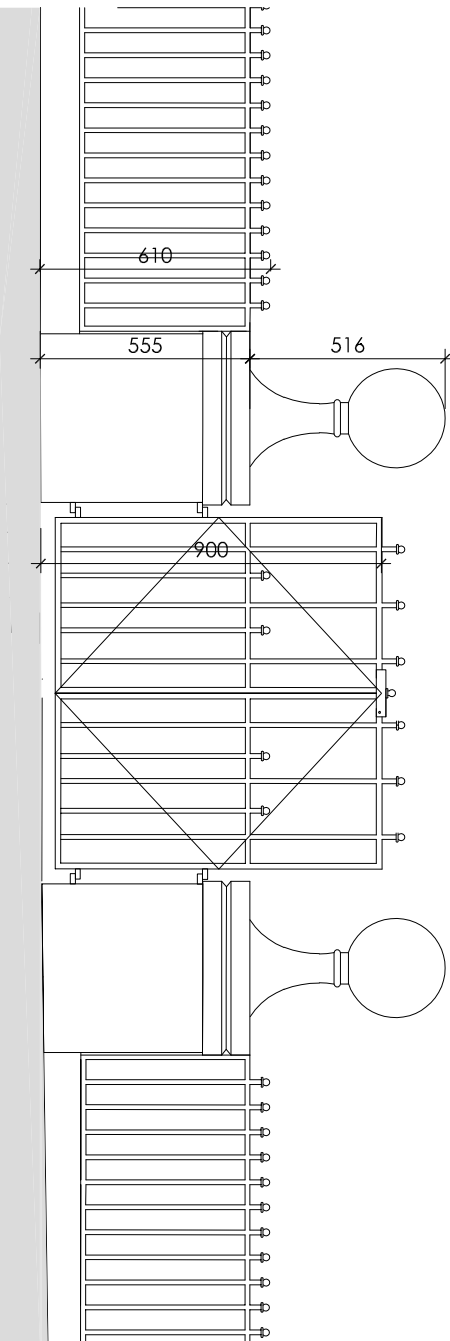
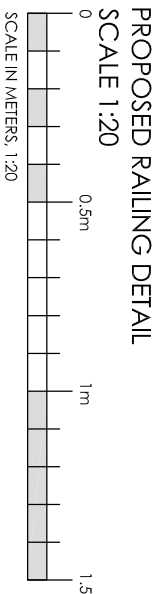
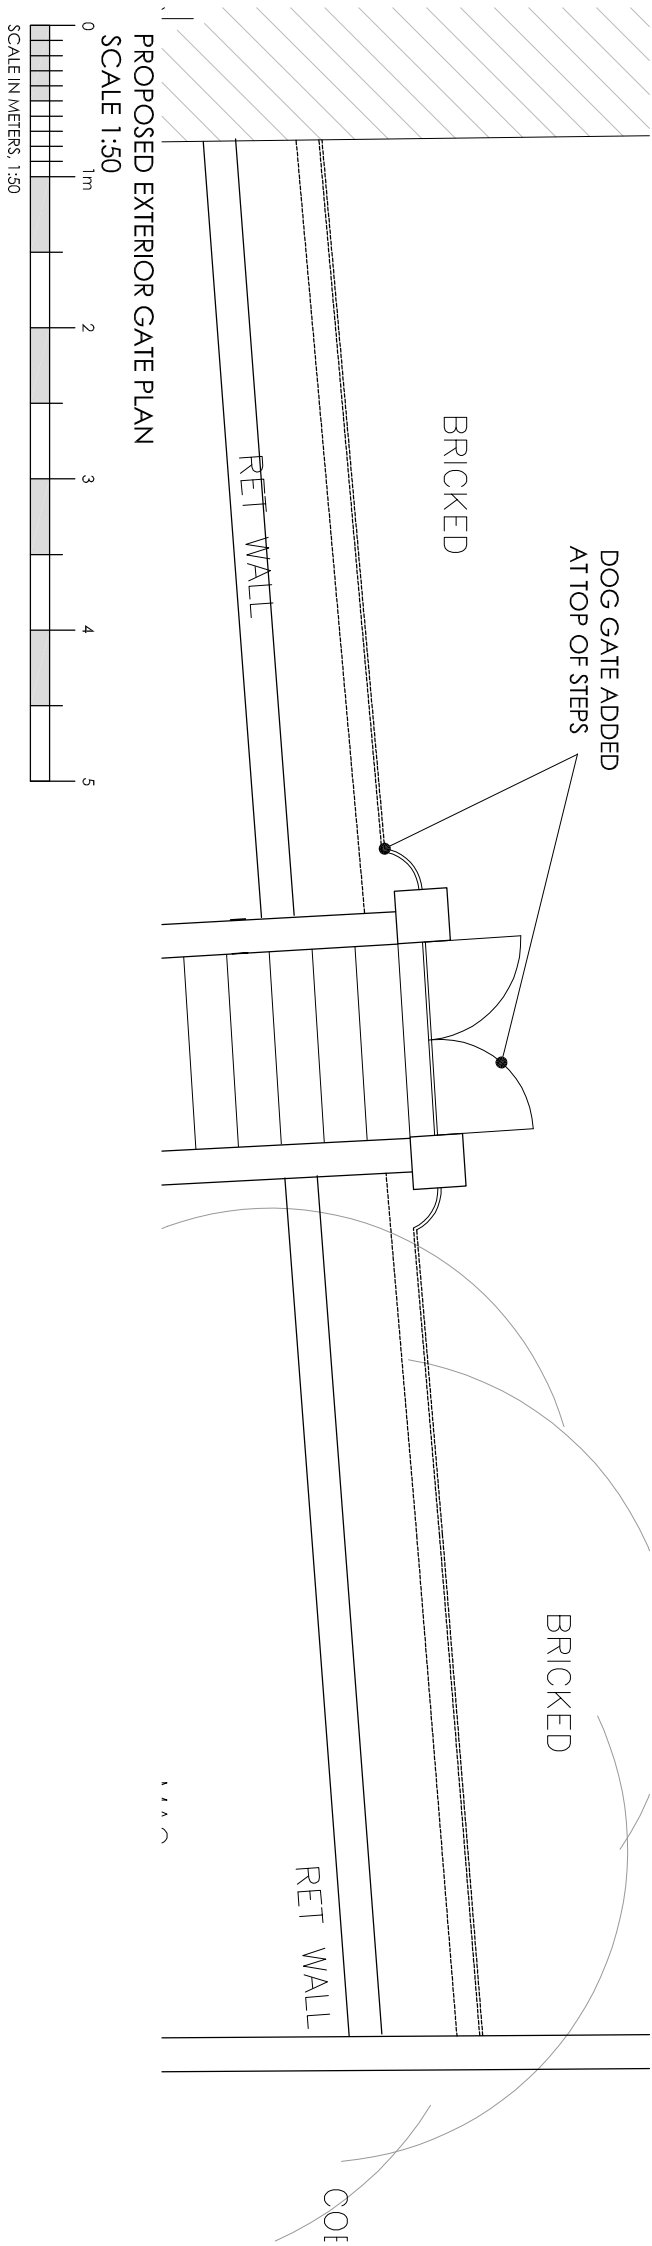


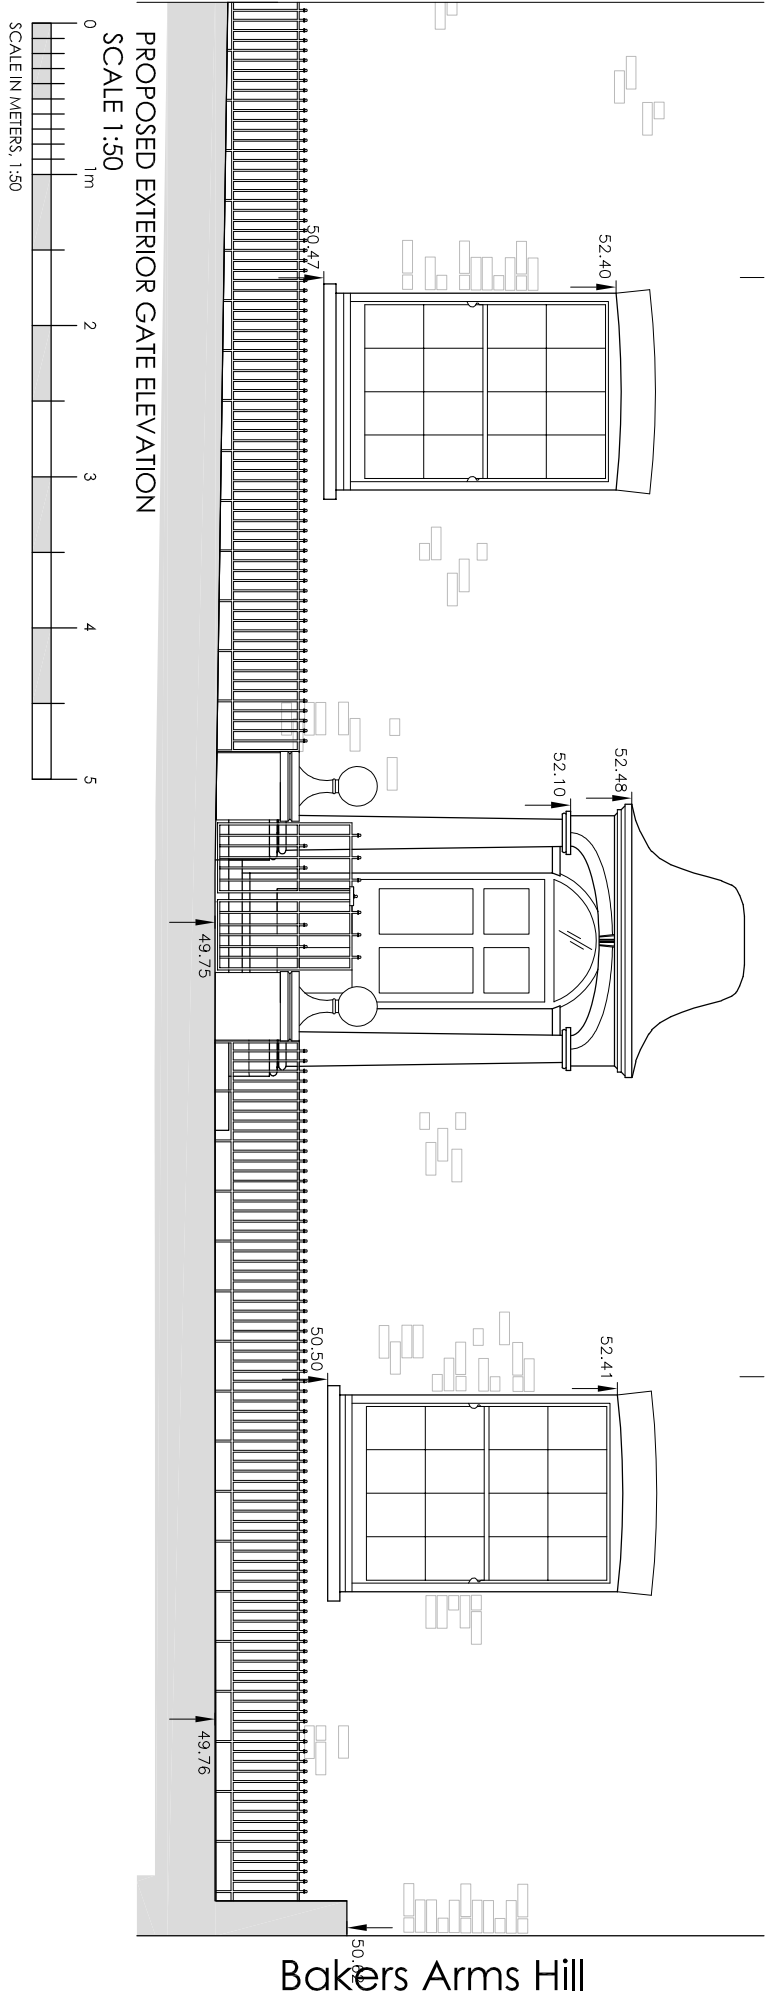

New low-level brick wall and pillars with stone globes on cappings.

New railings & gate: Painted galvanised mild steel circular bar with flat horizontal bar sections. Circular knob finish to match main existing railings to Tarrant Street.

#### NOTES

This drawing has been prepared as a production drawing for tender and/or construction purposes as part of a set of drawings and should be used in conjunction with a full specification and schedule of works.

Do not scale from this drawing.

All structural details to be in accordance with Structural Engineers design or specification. Any discrepancies between drawings should be reported to the Contract Administrator. Details to be read in conjunction with Building Regulation Construction Notes.

This drawing has been prepared based on survey drawings and information prepared by others. All dimensions and levels on all drawings must be checked and verified on site before commencement of works.

All leadwork and weatherings are to be in strict accordance with the Lead Sheet Association guidelines and recommendations. All joinery should be checked for ironmongery compatibility and fitness for purpose prior to manufacture.

The Contractor is responsible for the structural stability and weather proofing of all elements and will be liable for any defects or failure that may arise from design development, defective materials or workmanship.

© VICTORIA HOLLAND ARCHITECTURE LTD 2019  
GENERAL NOTES

AVOLA HOUSE,  
16 TARRANT STREET,  
ARUNDEL

- APPROVAL -

PROPOSED EXTERIOR GATE ELEVATION & PLAN  
DATE: June 2019  
SCALE: 1:50 / 1:20 @ A3  
JOB No. 1070  
DRWG No. 120 Rev.

VICTORIA  
HOLLAND  
ARCHITECTURE

Victoria Holland RIBA  
71 Peppering High Barn - Burgham  
Arun del - West Sussex - BN18 9RN  
Tel 01903 882923