
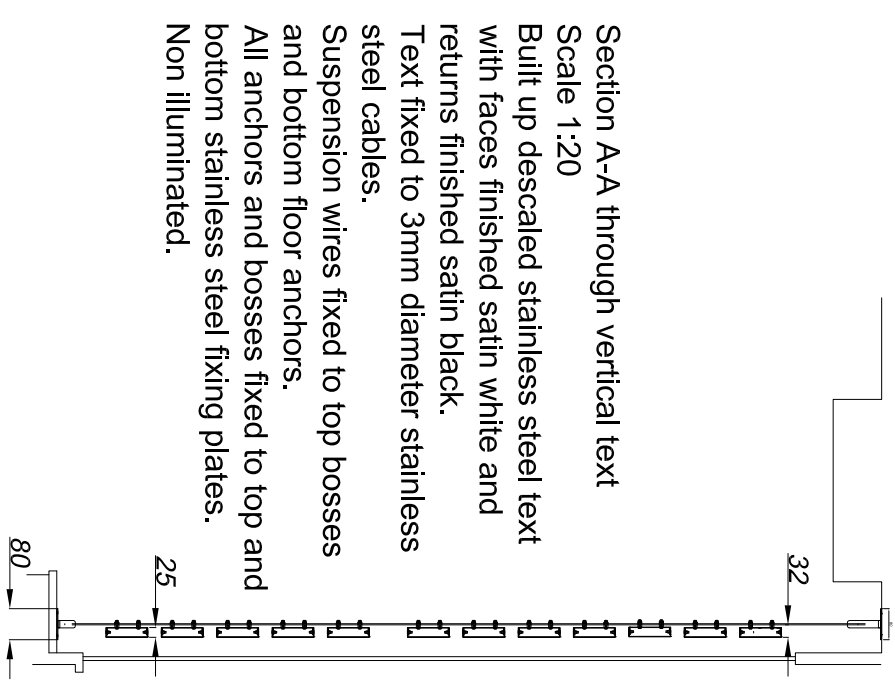


Proposed

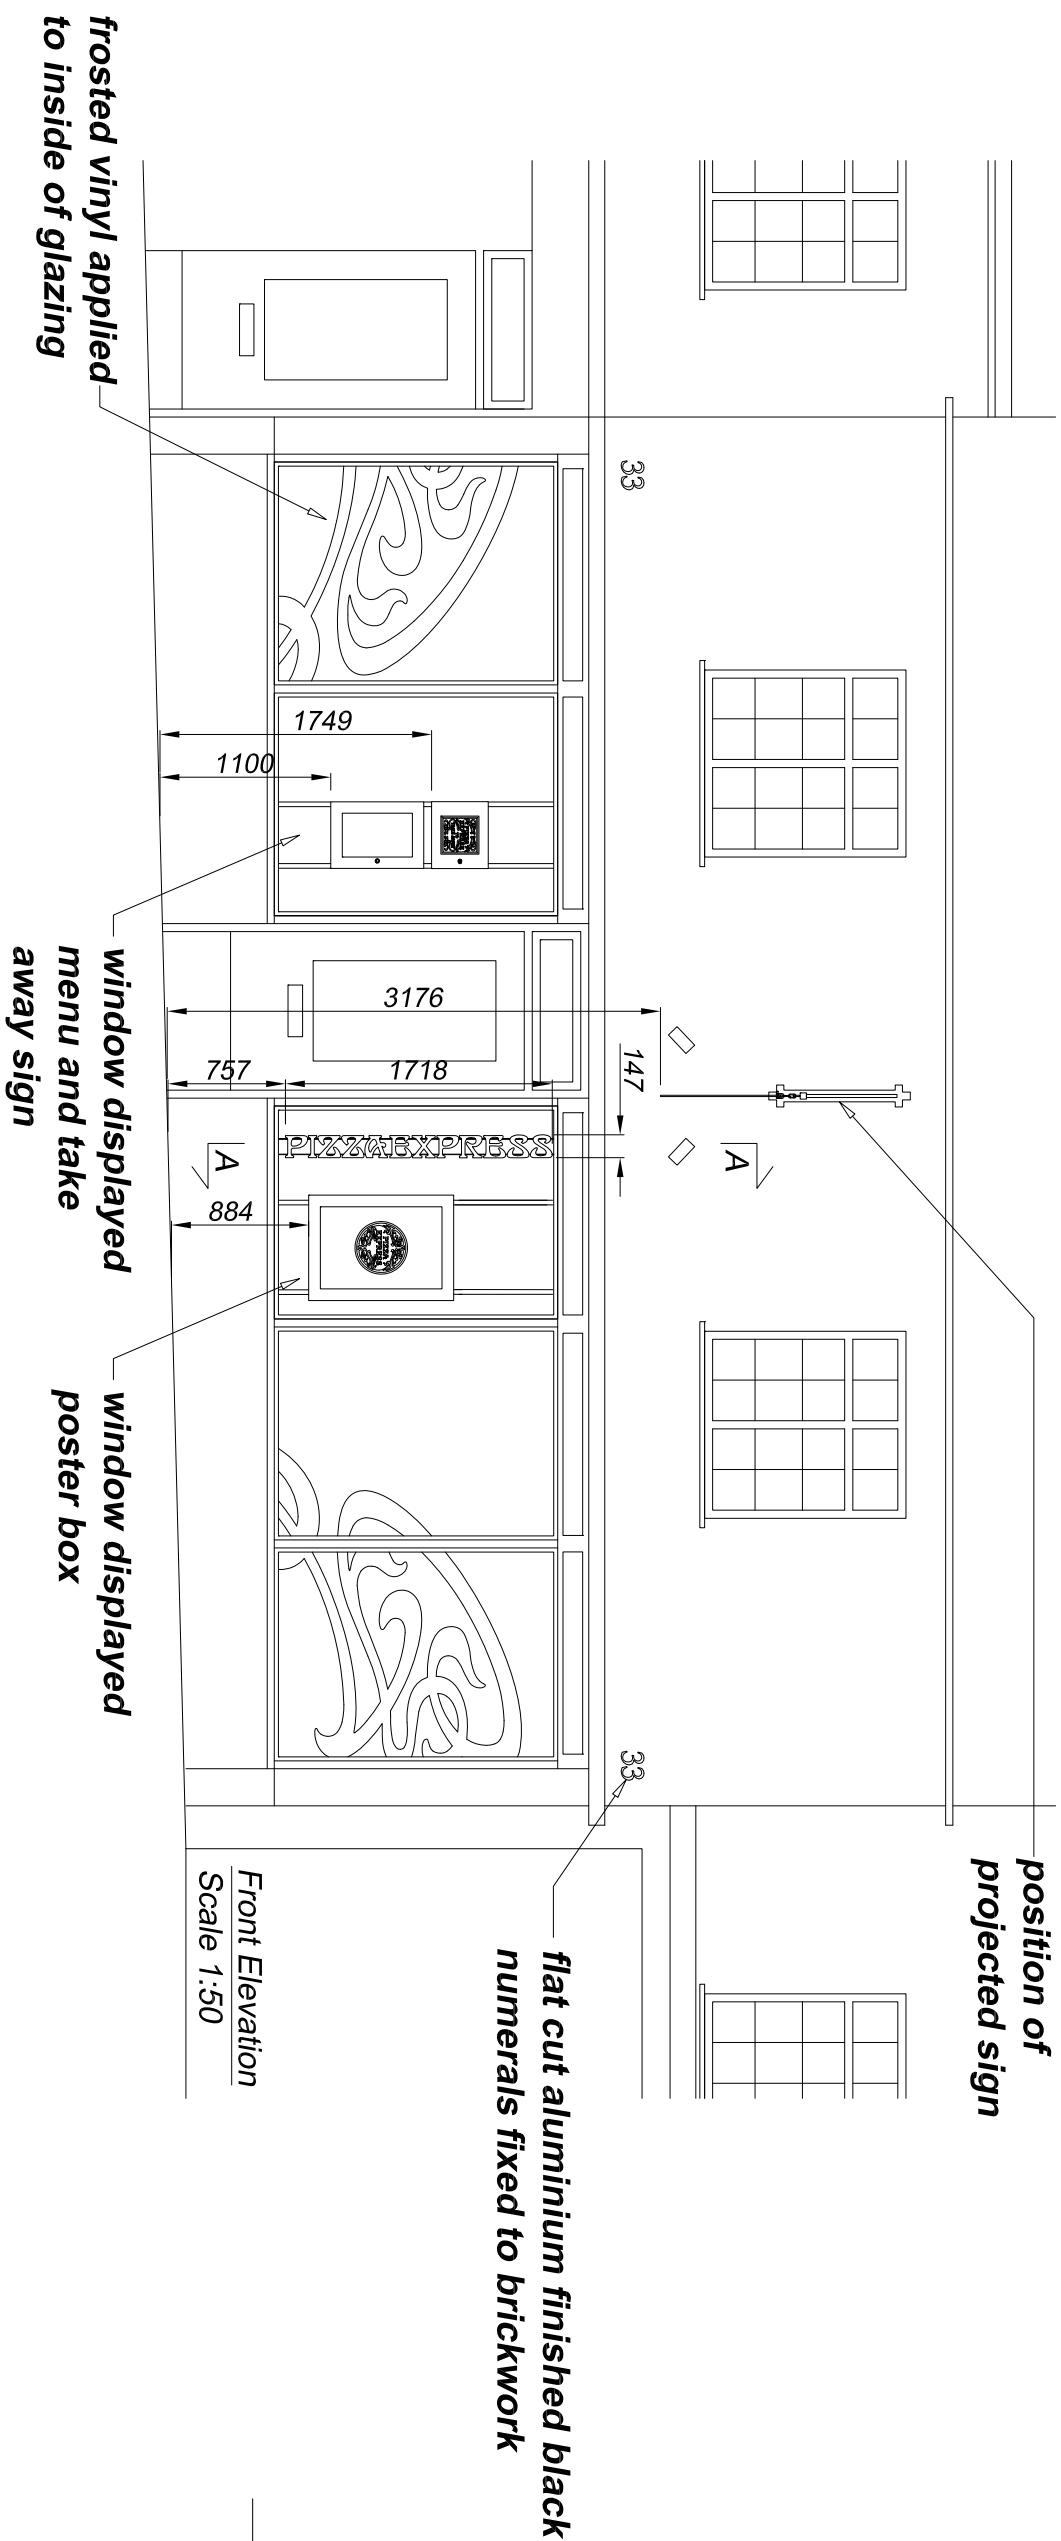

Pole mounted menu and take away sign
Scale 1:20
Installed internally behind glazing.

Menu from descaled stainless steel faces and hinged backs, finished satin black. Box fitted with continuous hinge and standard slam locks. Window backed up with 6mm clear toughened glass panels. 1TL2 acrylic menu insert holders with pin boards. Internally illuminated by low level white LED lighting in the top recess of menu box.

Take away sign from descaled stainless steel face frames, returns and back finished satin black. Box fitted with continuous hinge and standard slam locks. Window to be backed up with 6mm clear toughened glass panel. 3mm opal 1TL2 acrylic back with face applied black vinyl allowing face illumination. Internally illuminated by low level white LED lighting.

Brushed stainless steel posts fitted within boxes running from floor to ceiling.

			
Technical Signs Floor 1 - Unit 3 Hillside Business Centre 132 St Albans Road Watford, Herts., WD2 4AE Tel: 01923 811999 Fax: 01923 811998 E-mail: info@technicalsigns.co.uk			
Client Pizza Express		Address/Job details	
33 High Street		Arundel	
West Sussex		BN18 9AG	
Proposed Signs			
Job No			
Drawn by		Date	
DN		17/11/11	
Scale	Drawing No	Rev	
As specified (A3)	305614-2		
UN DISTRICT COUNCIL AB/116/11/A			