



Proposed

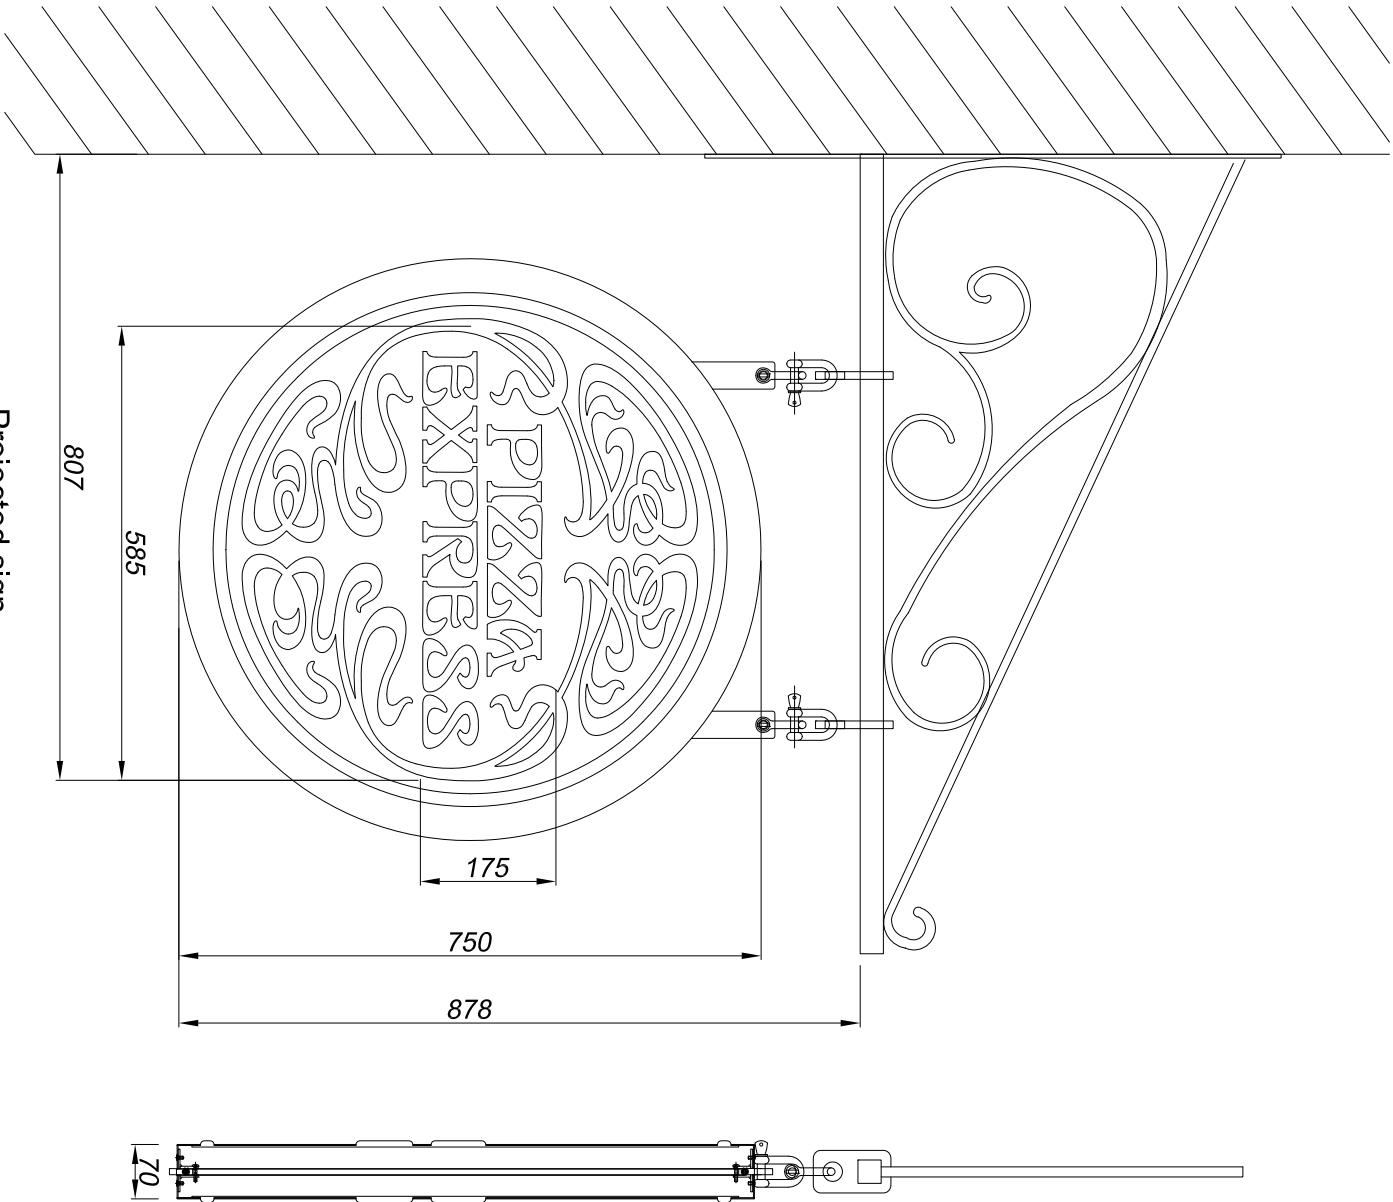


- Projected sign
- Scale 1:10
- Mild steel carcass hanging from arms.
- Fret cut aluminium panels, finished satin black, fitted around carcass.
- Push through 5mm opal 1TL2 acrylic.
- 8mm blue acrylic ring for blue edge around the outside of roundel.
- 8mm mild steel mounting plate, mild steel arm and mild steel swing brackets - all finished eggshell black.
- Externally illuminated by two stainless steel spot lights with low wattage white lighting.

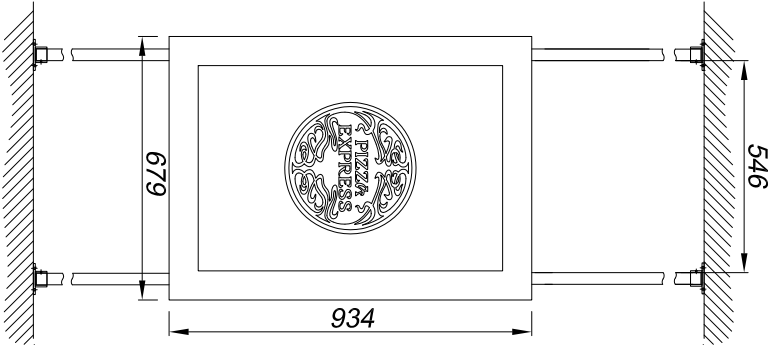

- Pole mounted poster box
- Scale 1:20
- Installed internally behind glazing.

- Poster box from descaled stainless steel finished satin black.
- Box fitted with continuous hinge and standard slam locks.
- Window backed up with 6mm clear toughened glass panels.
- Brushed stainless steel posts running from floor to ceiling fitted within poster box.

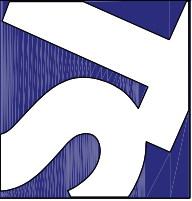 Technical Signs Floor 1 - Unit 3 Hillie Business Centre 132 St Albans Road Watford, Herts, WD2 4AE Tel: 01923 811999 Fax: 01923 811998 E-mail: info@technicalsigns.co.uk				Client Pizza Express	
Address/Job details 33 High Street Arundel West Sussex BN18 9AG Proposed Signs				Job No	
Drawn by DN				Date 17/1/11	
Scale As specified (A3)				Drawing No 305614-3	
				Rev	