


ARUN DISTRICT COUNCIL

No.	AB	117	06
-----	----	-----	----

RECEIVED

1.9.06

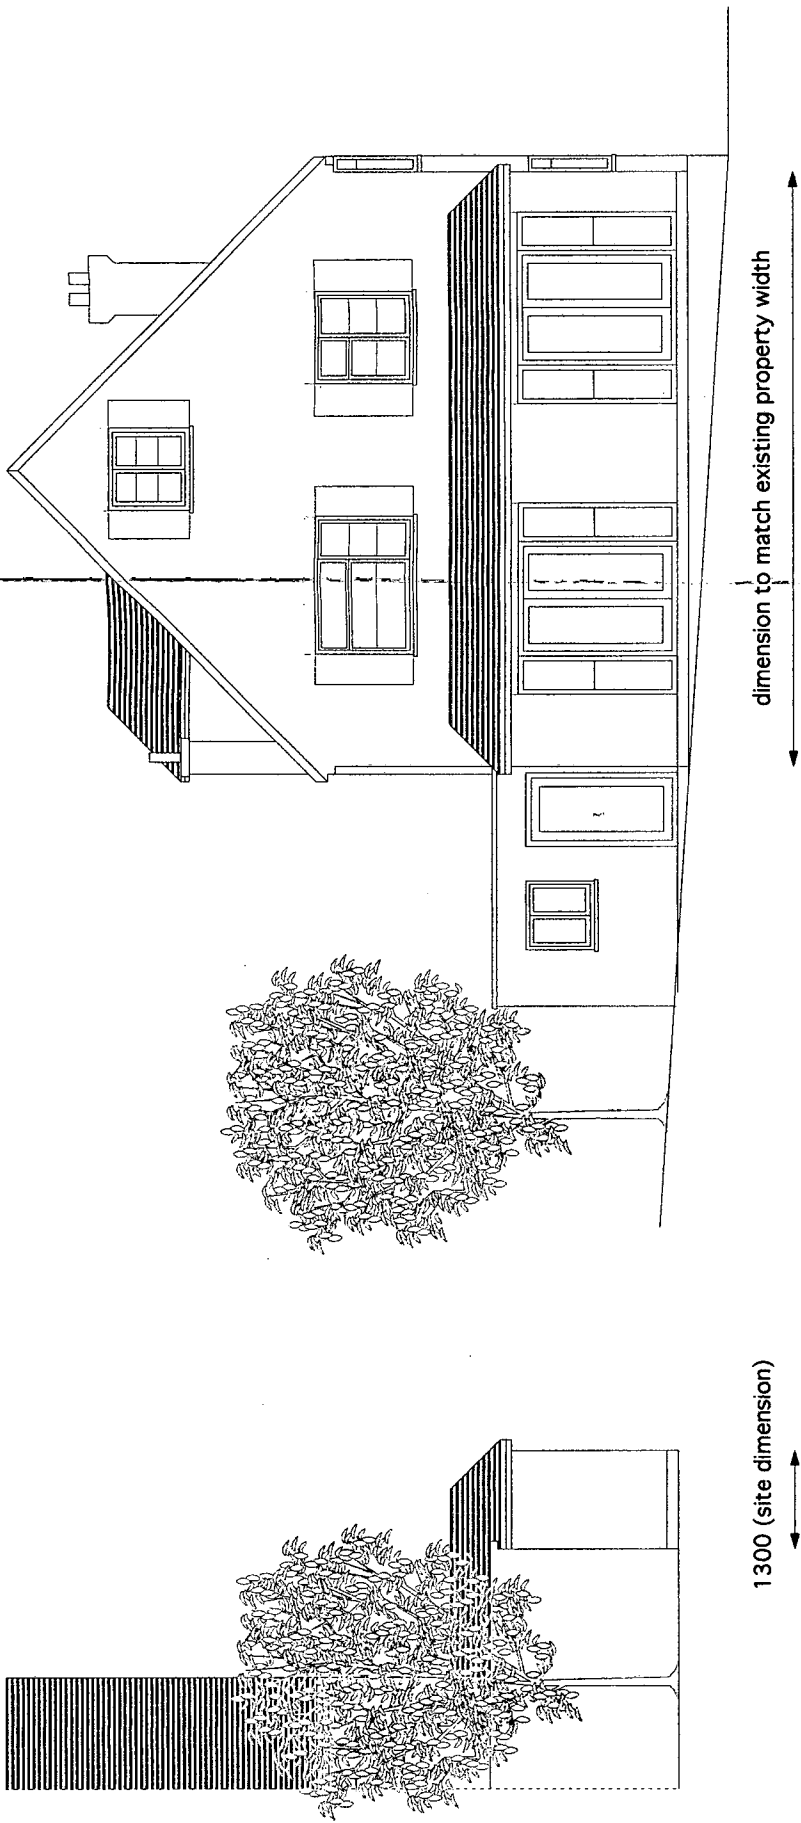


1300 (site dimension)

proposed visible section of extension

existing / proposed west elevation at 1:100 scale

existing / proposed rear elevation at 1:100 scale

dimension to match existing property width

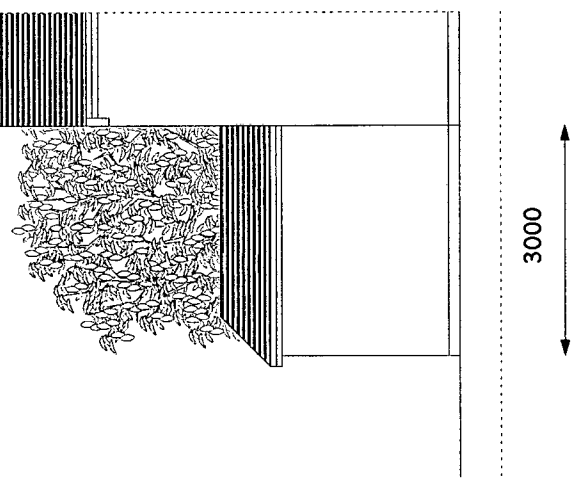

3000

proposed extension

existing / proposed east elevation at 1:100 scale

CLIENT	Mr & Mrs B Atkins	DRAWING	002 Existing/ Proposed Elevations	NOTES	CORINTHIAN ARCHITECTURAL DESIGN
SITE	5 Bernard Road, Arundel, West Sussex	REVISION	14 08 06	Drawings are not to be scaled except for planning purposes. All dimensions to be checked on site prior to construction. Drawings are subject to local authority approval. Drawings are subject to engineers design/ specification/ approval.	8 Davys Court, Funtington, Chichester, West Sussex. PO18 9LG 01243 576 078 > contact@corinthianad.co.uk > www.corinthianad.co.uk
PROJECT	Proposed Single Storey Rear Extension	DATE	15 08 06		