


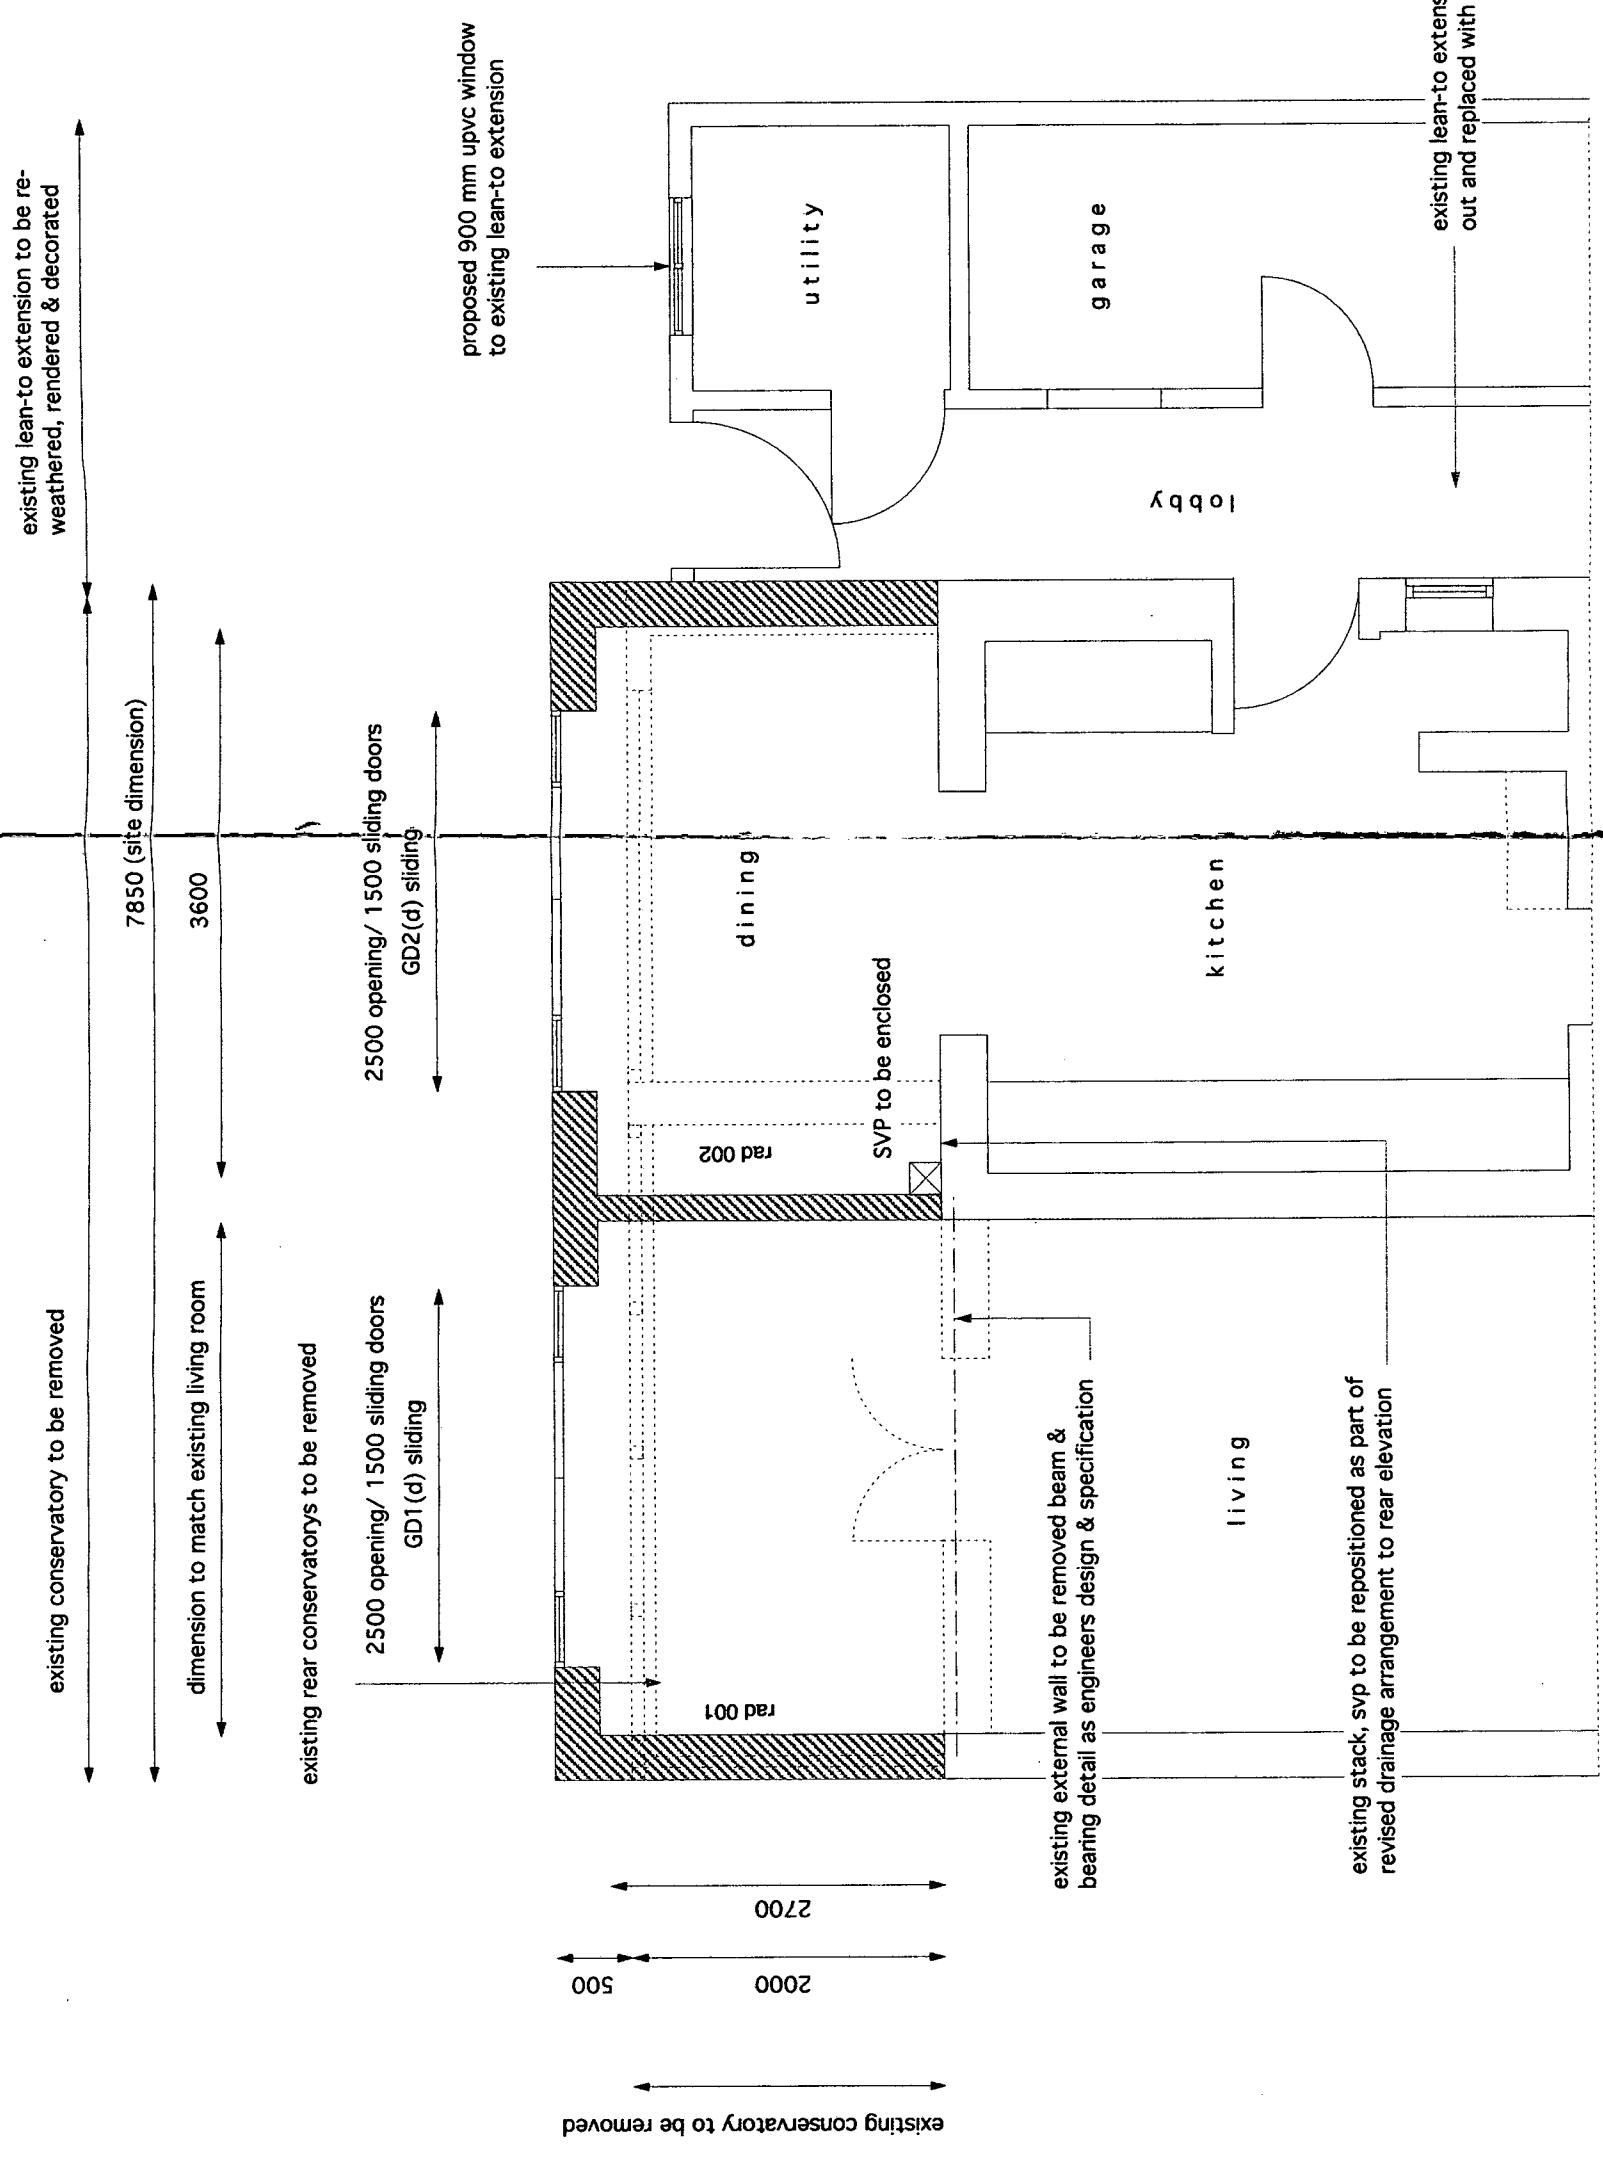

Partial Existing & Proposed Ground Floor Plan at 1:50 scale

ARUN DISTRICT COUNCIL
No. AB 117/06
MINOR AMENDMENT
RECEIVED 2/11/06

CLIENT	Mr & Mrs B Atkins	DRAWING	001 Partial Existing/ Proposed Ground Floor Plan	NOTES	CORINTHIAN ARCHITECTURAL DESIGN 8 Davys Court, Funtington, Chichester, West Sussex. PO18 9LG 01243 576 078 > contact@corinthianad.co.uk > www.corinthianad.co.uk	
SITE	5 Bernard Road, Arundel, West Sussex	REVISION	31 10 06			Drawings are not to be scaled except for planning purposes. All dimensions to be checked on site prior to construction. Drawings are subject to local authority approval. Drawings are subject to engineers design/ specification/ approval.
PROJECT	Proposed Single Storey Rear Extension	DATE	31 10 06			