


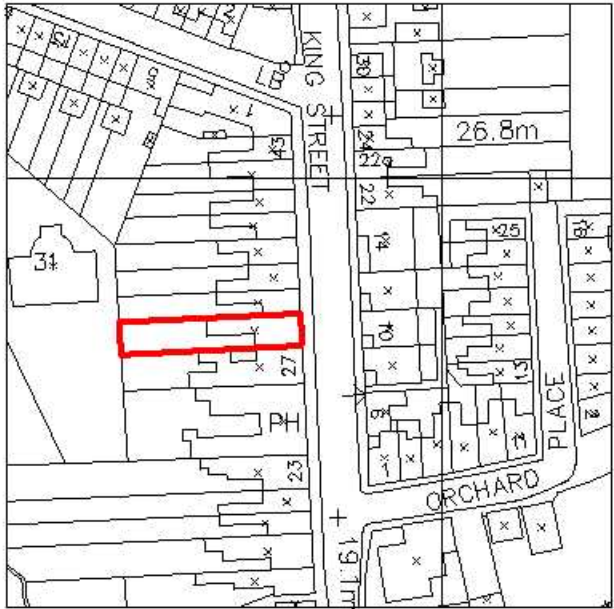


Location plan

Planning

Project				
29 King Street, Arundel, BN18 9BJ				
Drawing				
Location Plan				
Scale		Date		
1:1250 @ A3		July 2008		
Drawing number		Revision		
151 008		-		

Revision	Date	Drawn	Approved	Notes

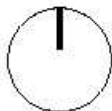

0 25 m 50 m 30 m 40 m
Scale 1:1250

Waind Gohil Architects
27 Bulwer Street London W12 8AR
Phone +44 (0)20 8735 5387
Email mail@waindgoihl.co.uk
www.waindgoihl.co.uk

Do not scale. Use figured dimensions only.
Confirm all dimensions on site