




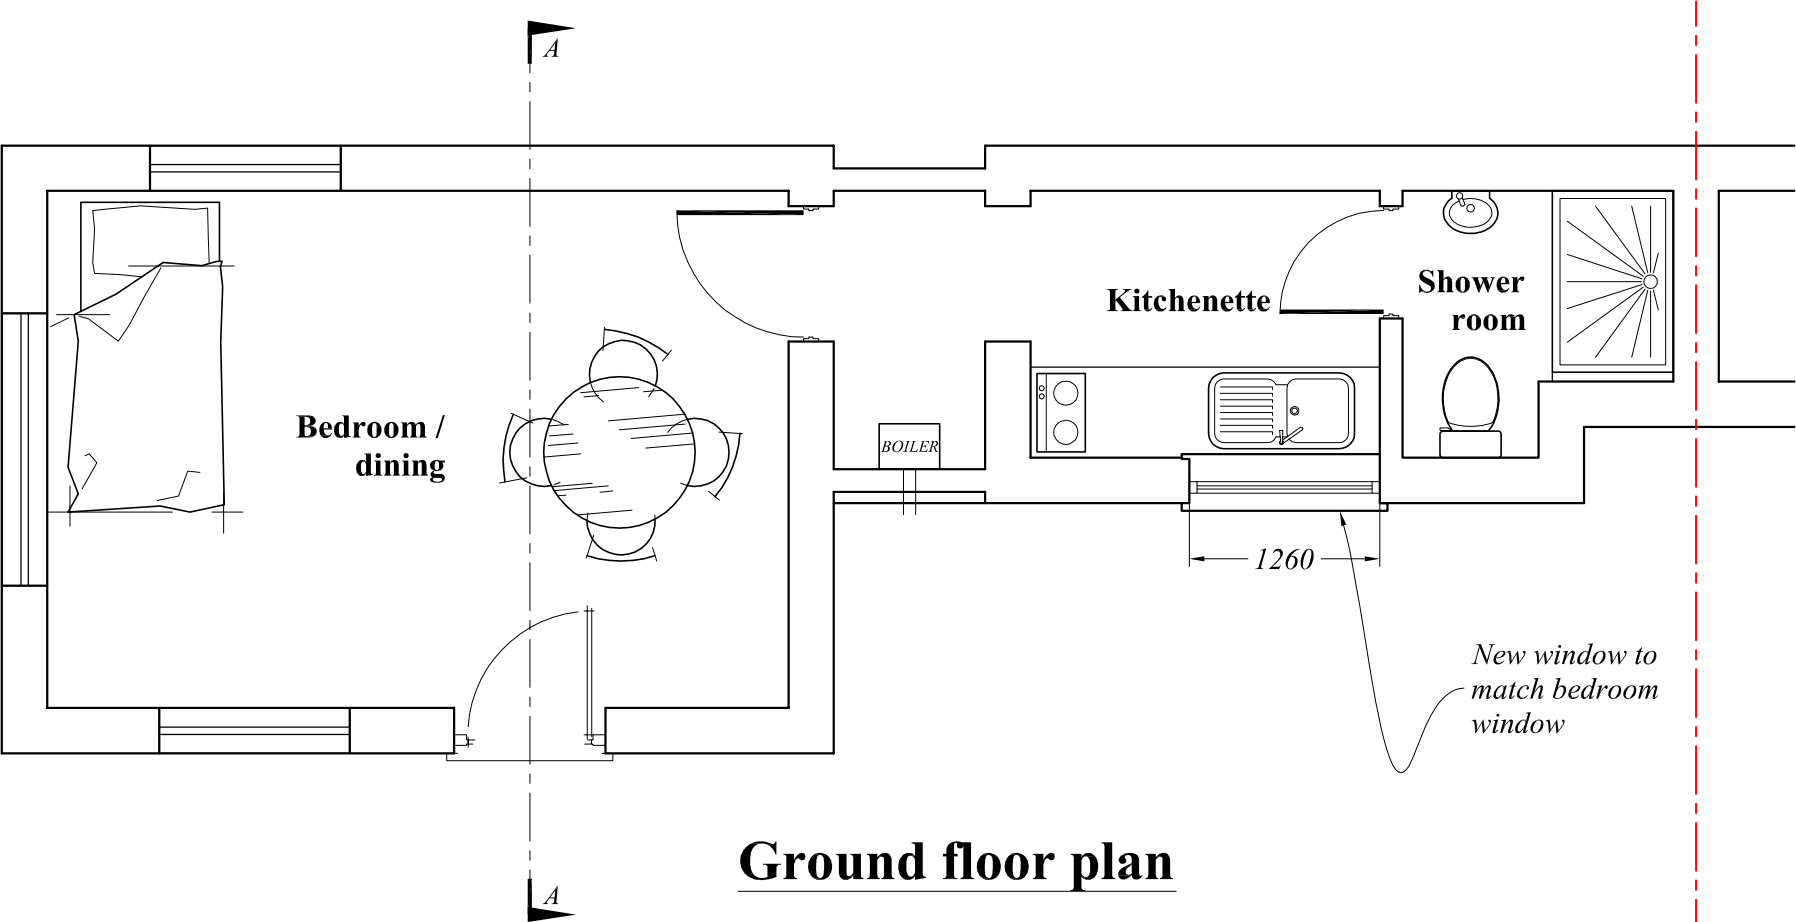

Ground floor plan

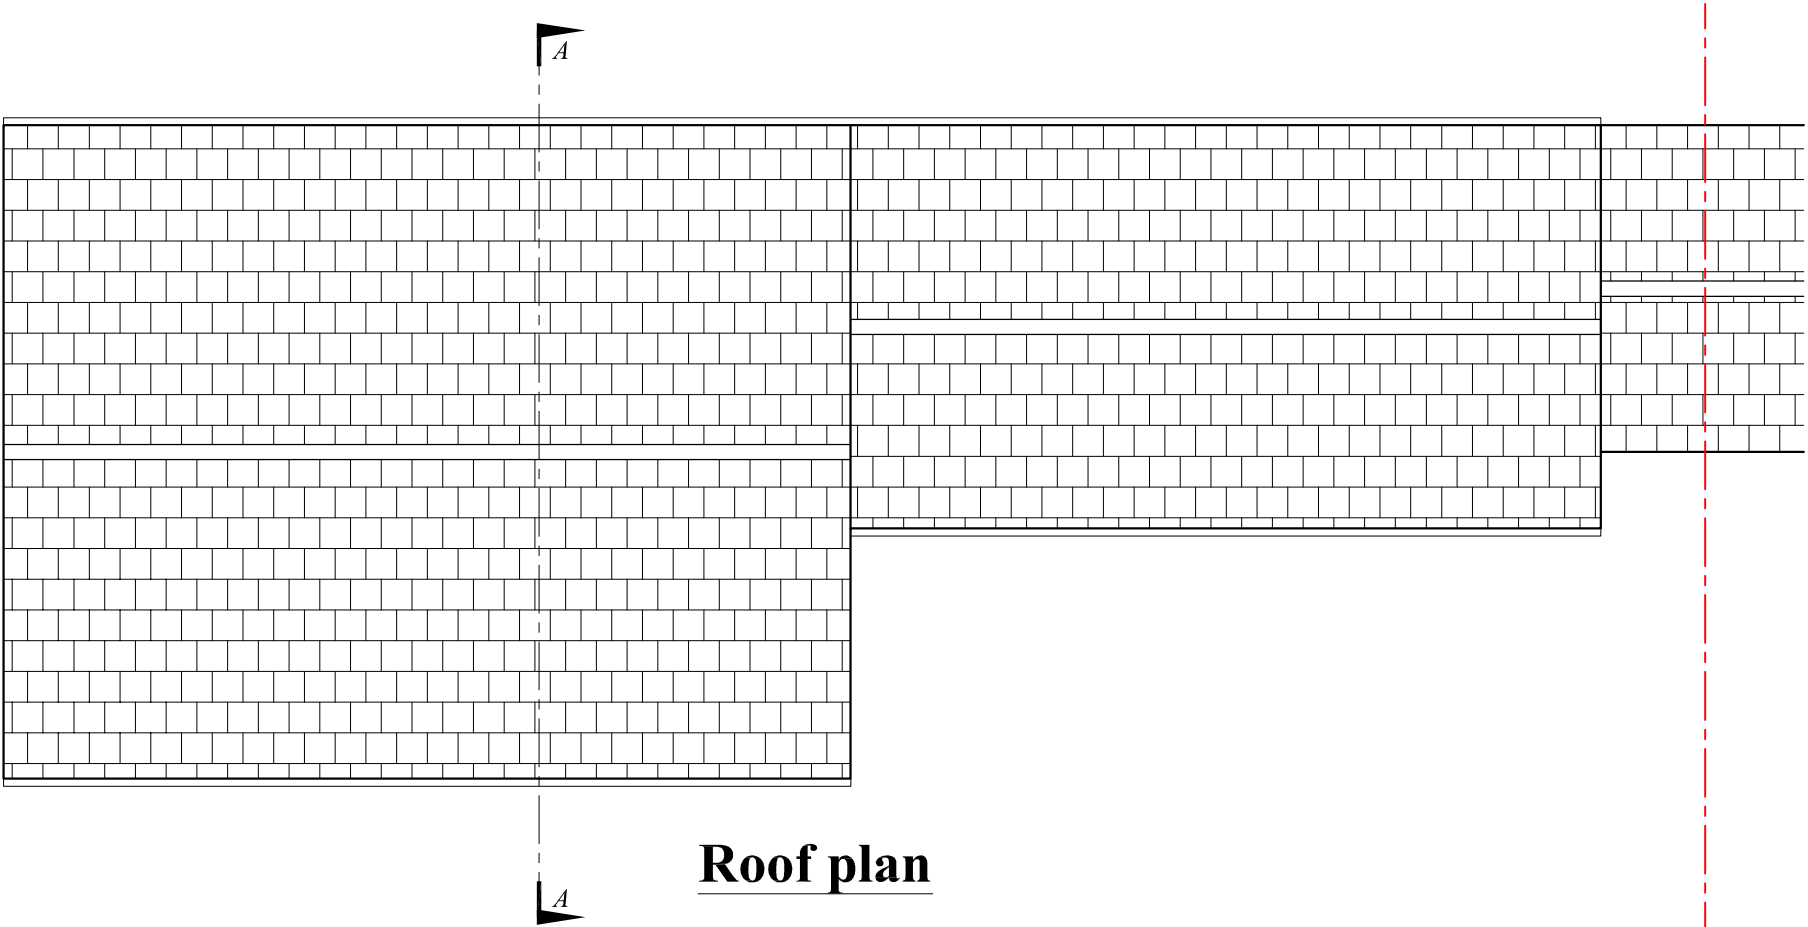

Roof plan

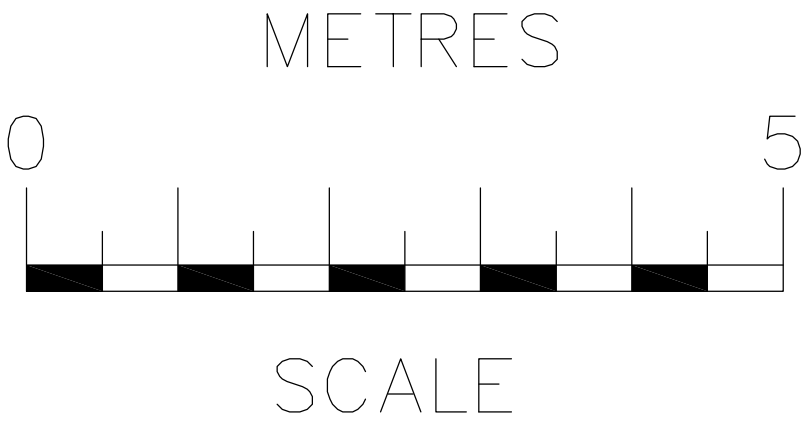

rev	date	description	
This drawing is the sole copyright of RB Design. Do not reproduce without written authority			
RB Design 3 Acorn Avenue, Crawley Down, Crawley, RH10 4AL Tel: 01342 523 766 Mob: 07988 998 928 e-mail: info@rossbowditchdesign.co.uk			A3
project	drawing	date	job no
84 Maltravers Street, Arundel, BN18 9DS	WORKS	24.08.18	
client		scale @ A3	draw no
Fiona Marjoram	PLANS PROPOSED	1:50	PLN03
			rev