


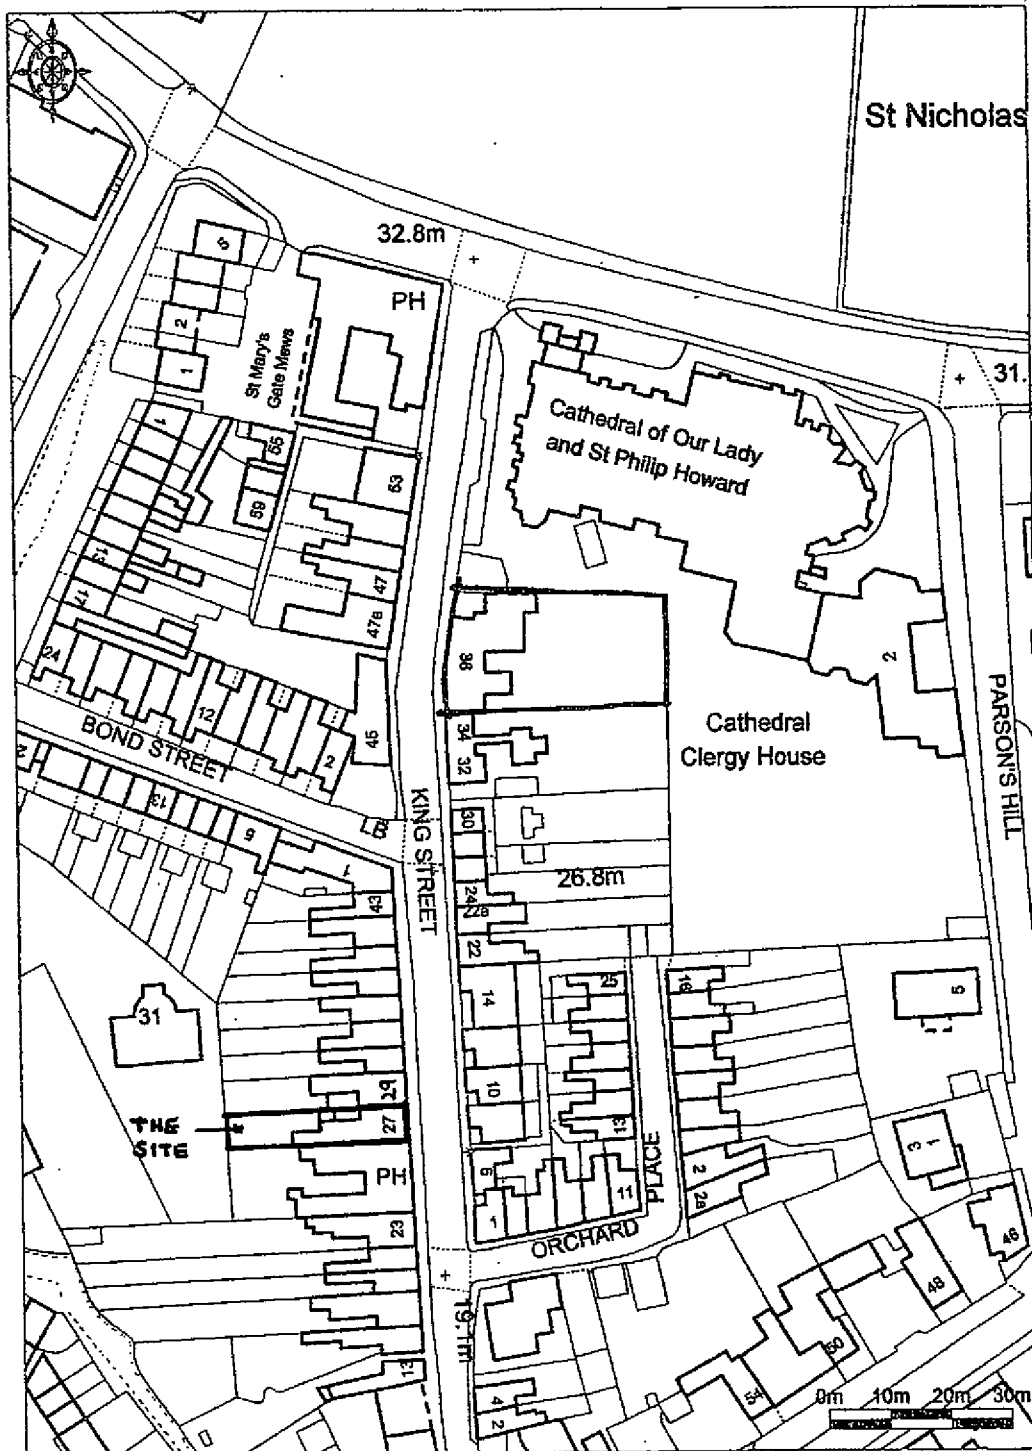

TUNMORE DESIGN and BUILD
 UNIT 2 HOLLYACRE TODDINGTON LANE
 LITTLEHAMPTON W.SUSSEX
 BN17 7PP

**THE OLD BAKEHOUSE, 27 KING STREET
 ARUNDEL**

LOCATION PLAN

Date.	Scale.	Drawn.
Sep-12	1:1250	TT

Dwg No	Revn.
27KS 7	