

Atkins Limited
Anglo St James House
39A Southgate Street
Winchester
Hampshire SO23 8EH

Telephone +44 (0)1962 850688
Fax +44 (0)1962 810296

winchester.enquiries@atkinsglobal.com
www.atkinsglobal.com

Planning and Development Services
Arun Civic Centre
Maltravers Road
Littlehampton
West Sussex
BN17 5LF



Your Ref: AB/118/12/L

Our Ref: PLAN-001830

21/11/2012

Proposal: Application for Listed Building consent for conversion of loft to form bedroom and ensuite together with 3no velux windows
Site: The Old Bakehouse, 27 King Street, Arundel BN18 9BJ.
AB/118/12/L

Dear Sir,

Thank you for your letter of 26/10/2012.

Please find attached a plan of the sewer records showing the approximate position of a foul sewer within the site. The exact position of the foul sewers must be determined on site by the applicant before the layout of the proposed development is finalised.

Please note:

- No new soakaways should be located within 5 metres of a public sewer.
- No development or new tree planting should be located within 3 metres either side of the centreline of the foul sewer and all existing infrastructure should be protected during the course of construction works.

Furthermore, due to changes in legislation that came in to force on 1st October 2011 regarding the future ownership of sewers it is possible that a sewer now deemed to be public could be crossing the above property. Therefore, should any sewer be found during construction works, an investigation of the sewer will be required to ascertain its condition, the number of properties served, and potential means of access before any further works commence on site.


The applicant is advised to discuss the matter further with Atkins Ltd, Anglo St James House, 39A Southgate Street, Winchester, SO23 9EH (Tel 01962 858688).

Southern Water requires a formal application for a connection to the public sewer to be made by the applicant or developer.


We request that should this application receive planning approval, the following informative is attached to the consent:

"A formal application for connection to the public sewerage system is required in order to service this development, please contact Atkins Ltd, Anglo St James House, 39A Southgate Street, Winchester, SO23 9EH (Tel 01962 858688), or www.southernwater.co.uk".

Yours faithfully

 
Developer Services

SOUTHERN WATER

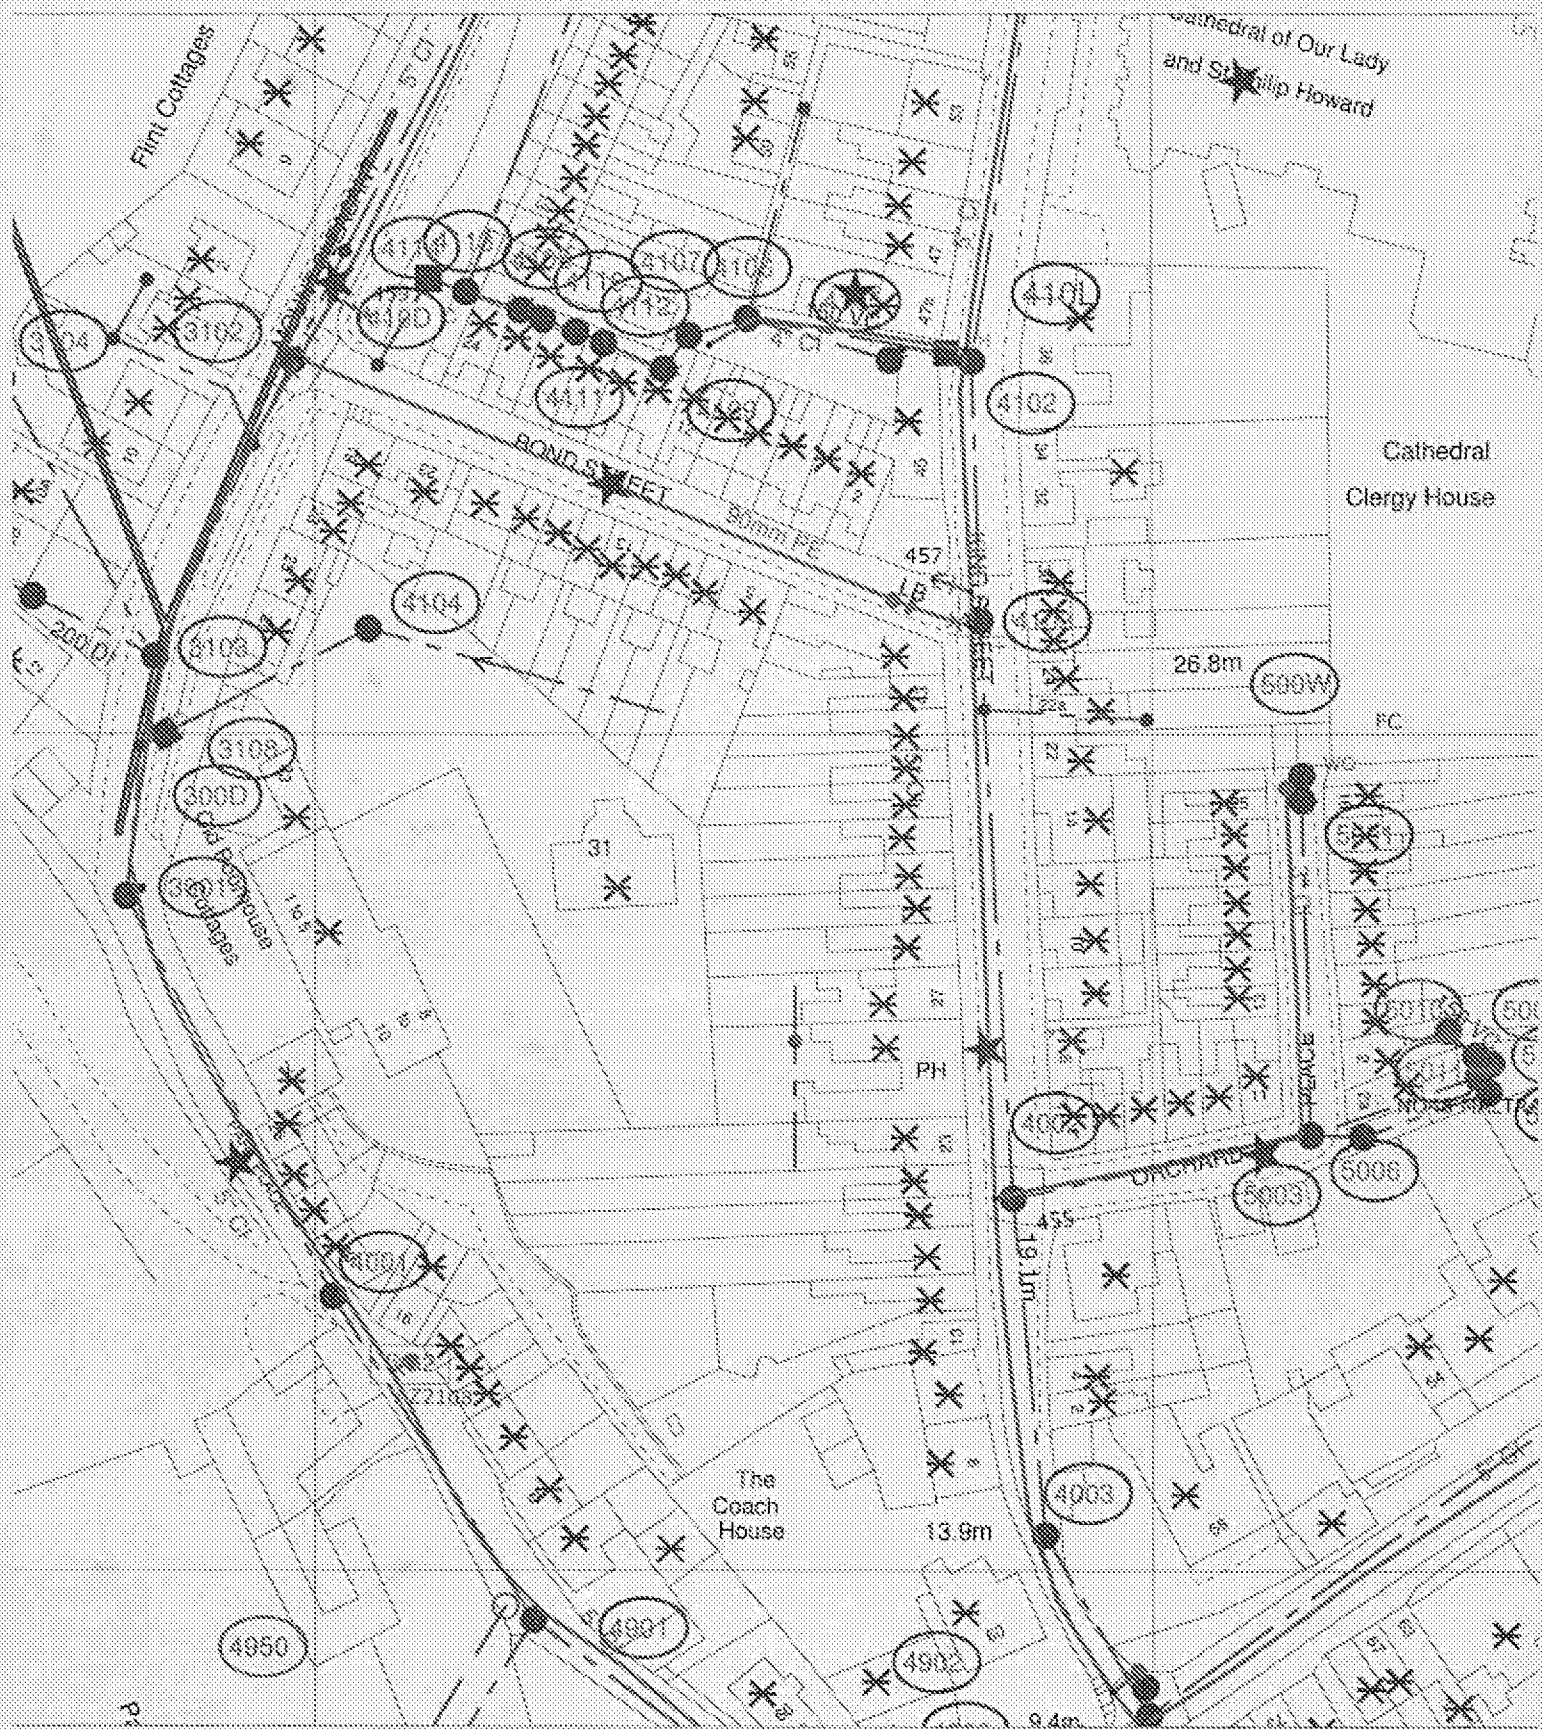

The positions of pipes shown on this plan are believed to be correct, but Southern Water Services Ltd accepts no responsibility in the event of inaccuracy. The actual positions should be determined on site.

Based upon Ordnance Survey Digital Data with the permission of the controller of H.M.S.O. Crown Copyright Reserved Licence No. W31 208335

O.S. REF: TQ0107SW

Scale: 1:903

Screen Print

WARNING: BAC paper are constructed of Bonded Asbestos Cement
WARNING: Unknown (UNE) materials may include Bonded Asbestos Cement



Printed By: Ponnany

Date: 21-11-2012

Southern Water MapGuide Browser

Requested By:

